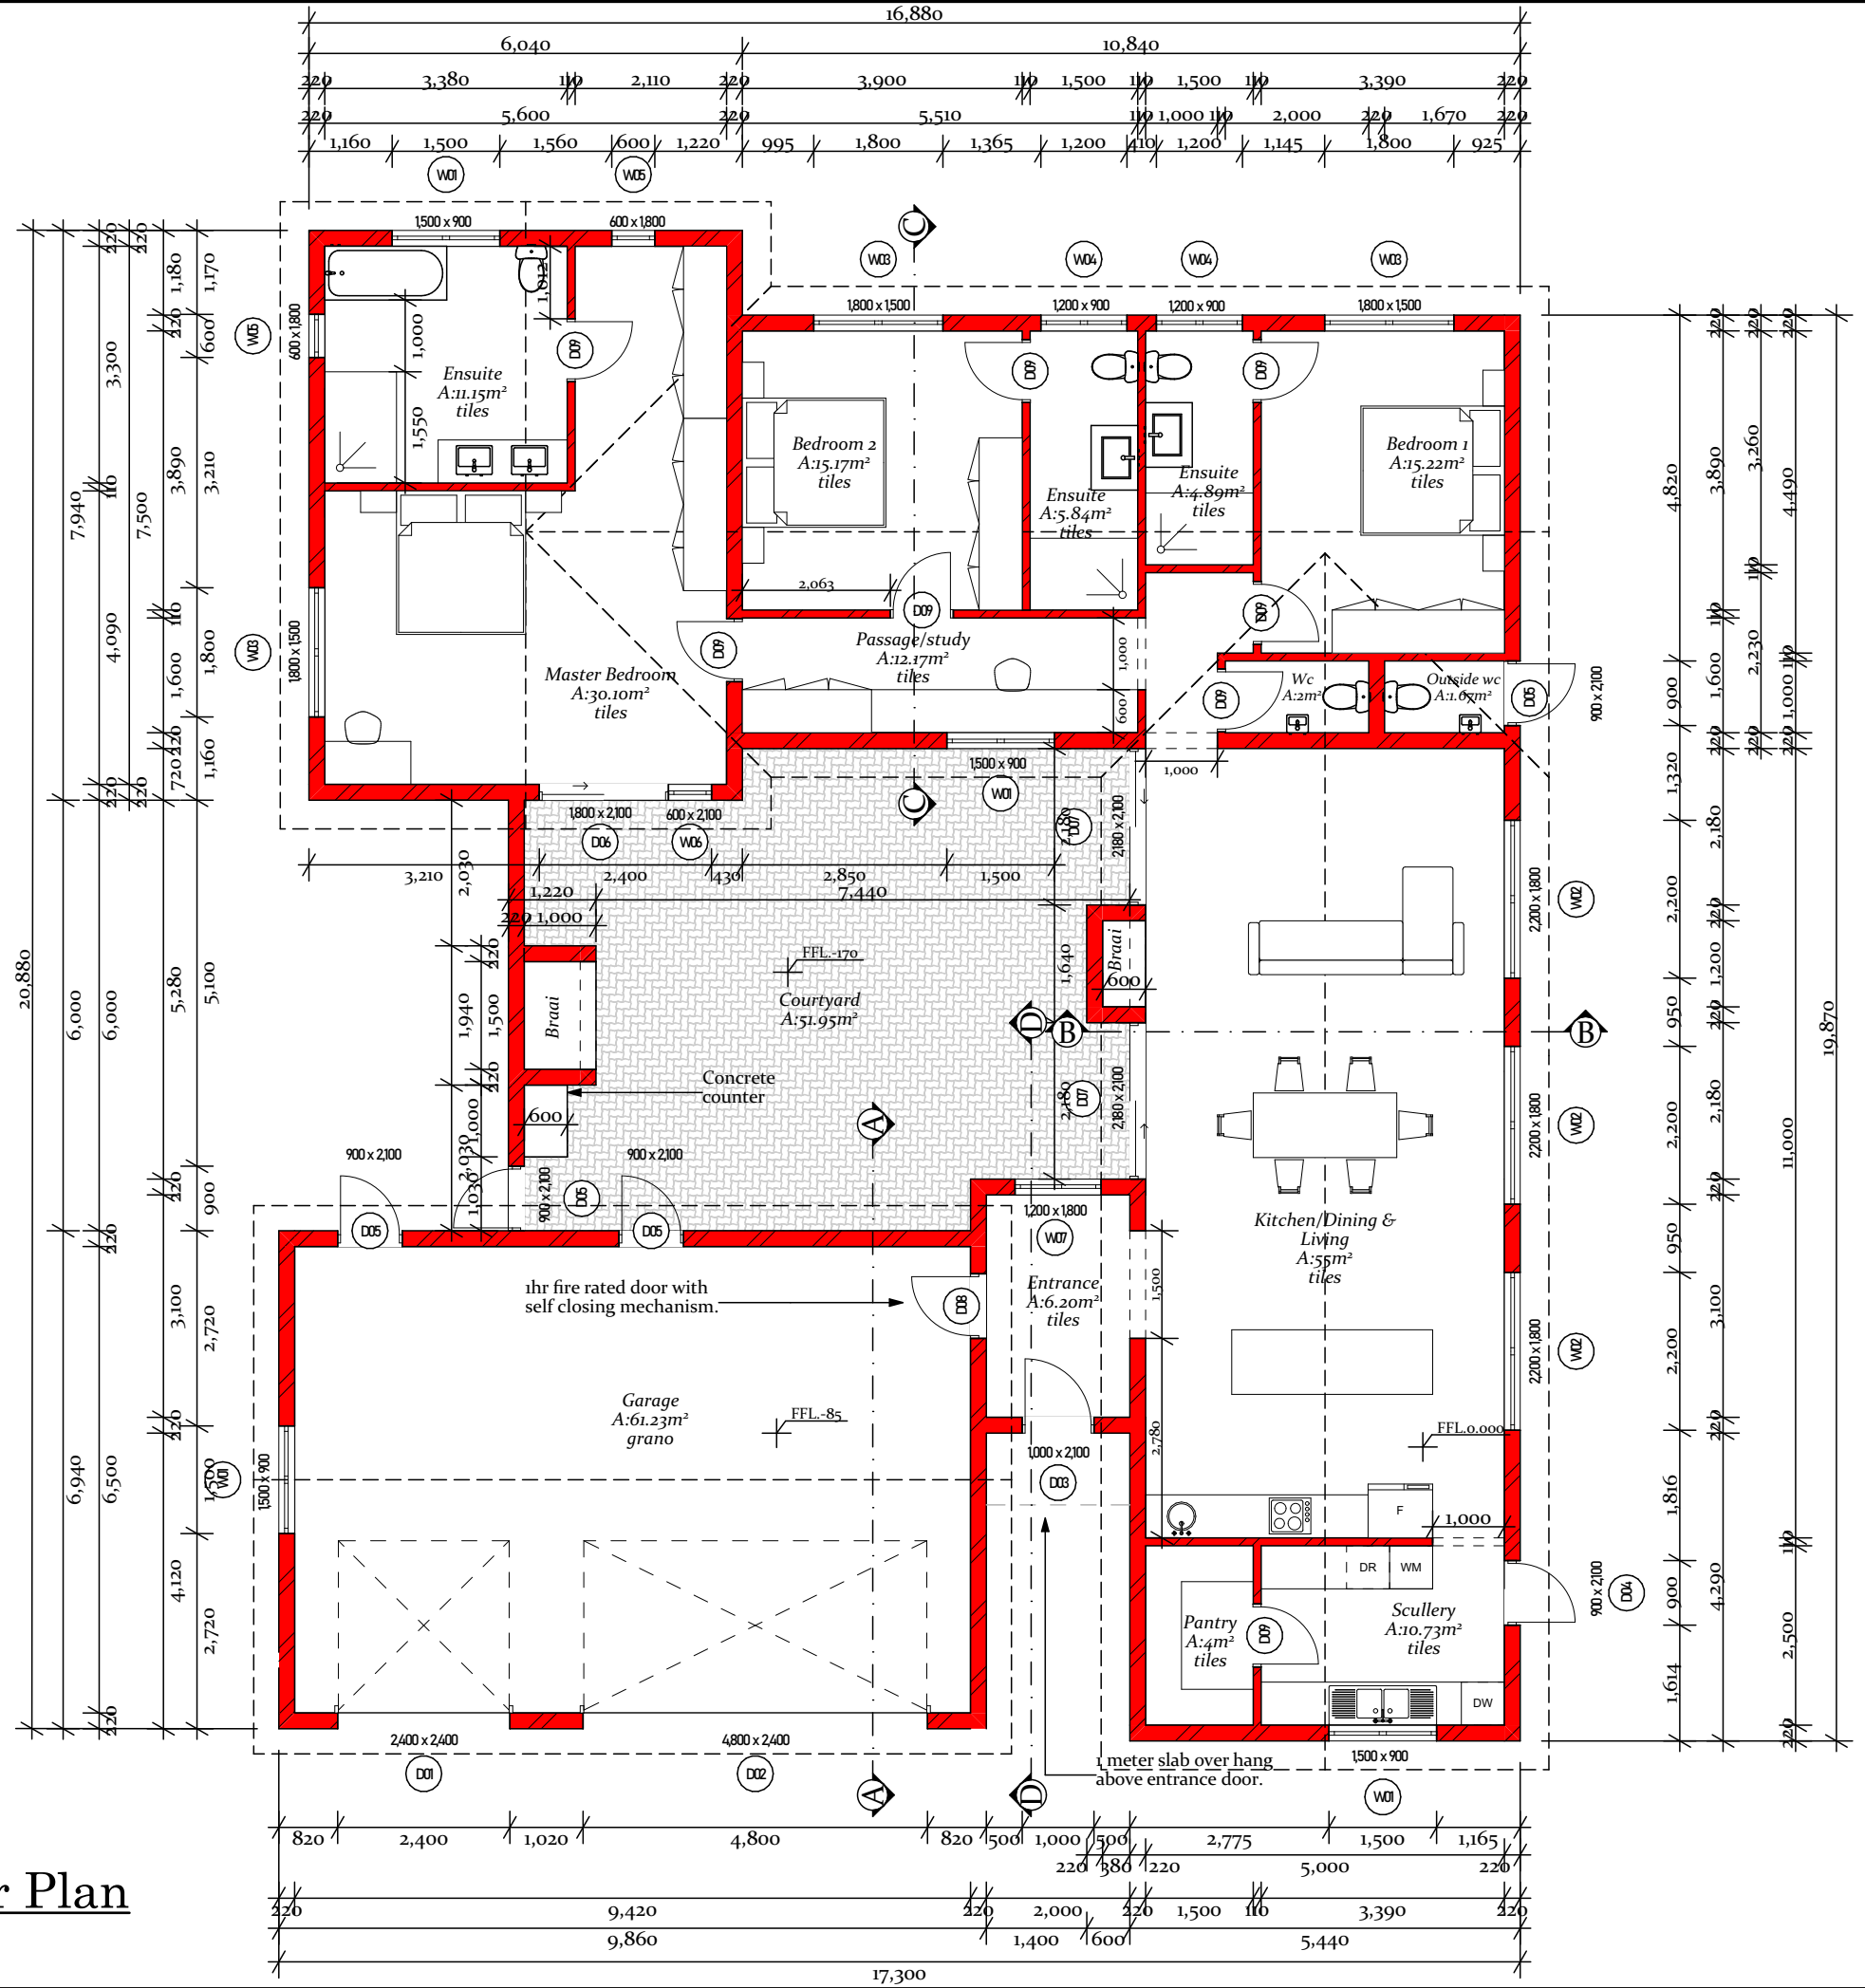


Ground Floor Plan

Scale:1:100