


ERF 566 BANTRY

INITIAL DESIGN CONCEPT


DOCUMENT 1 OF 2




M O O D B O A R D


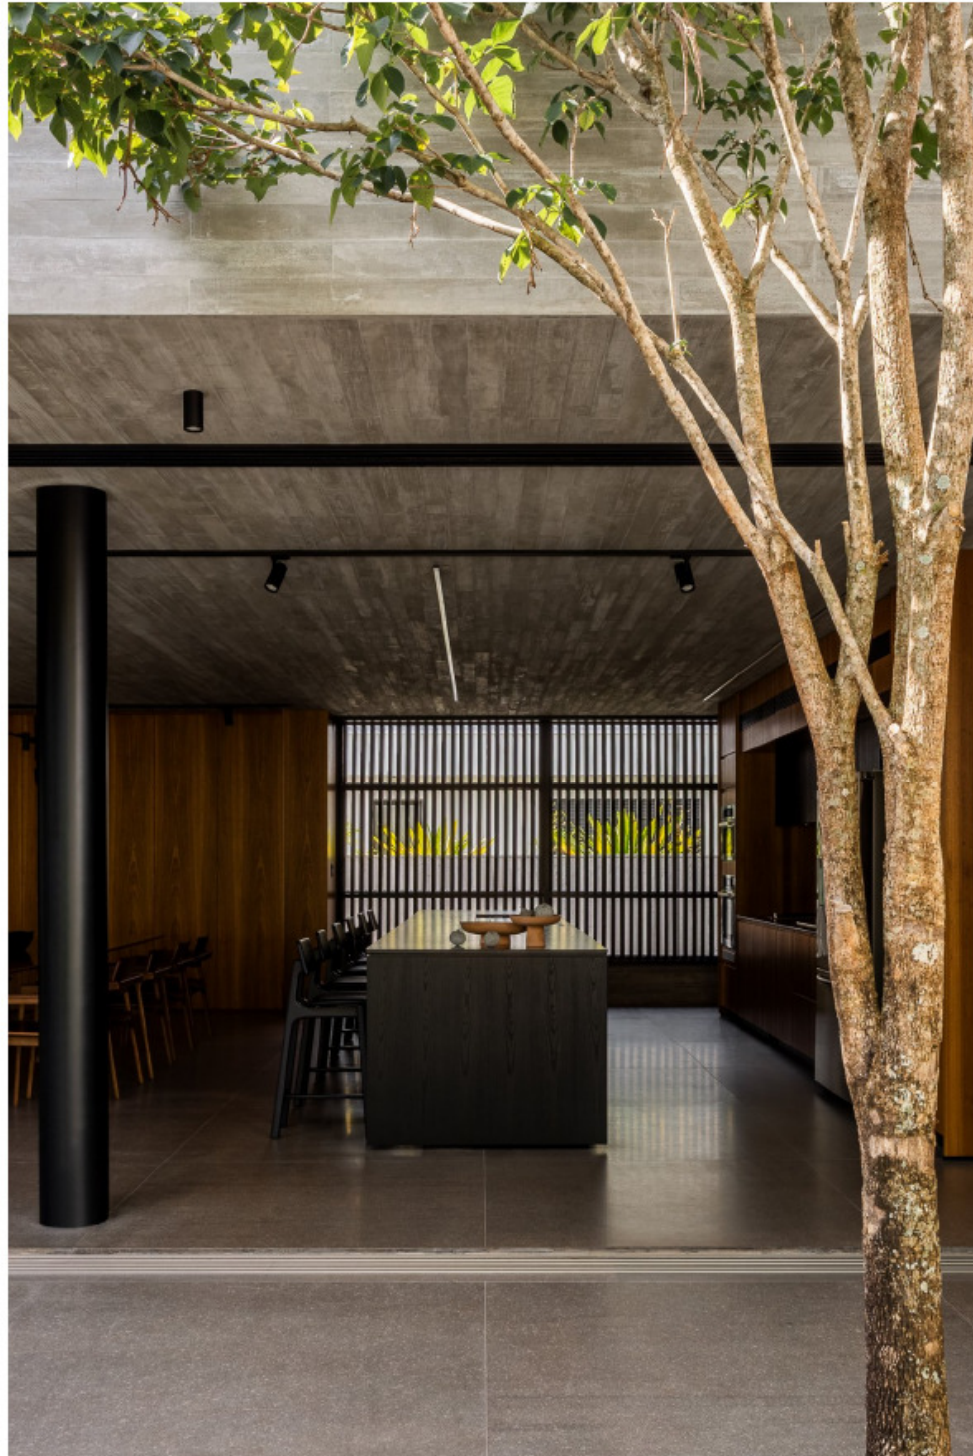





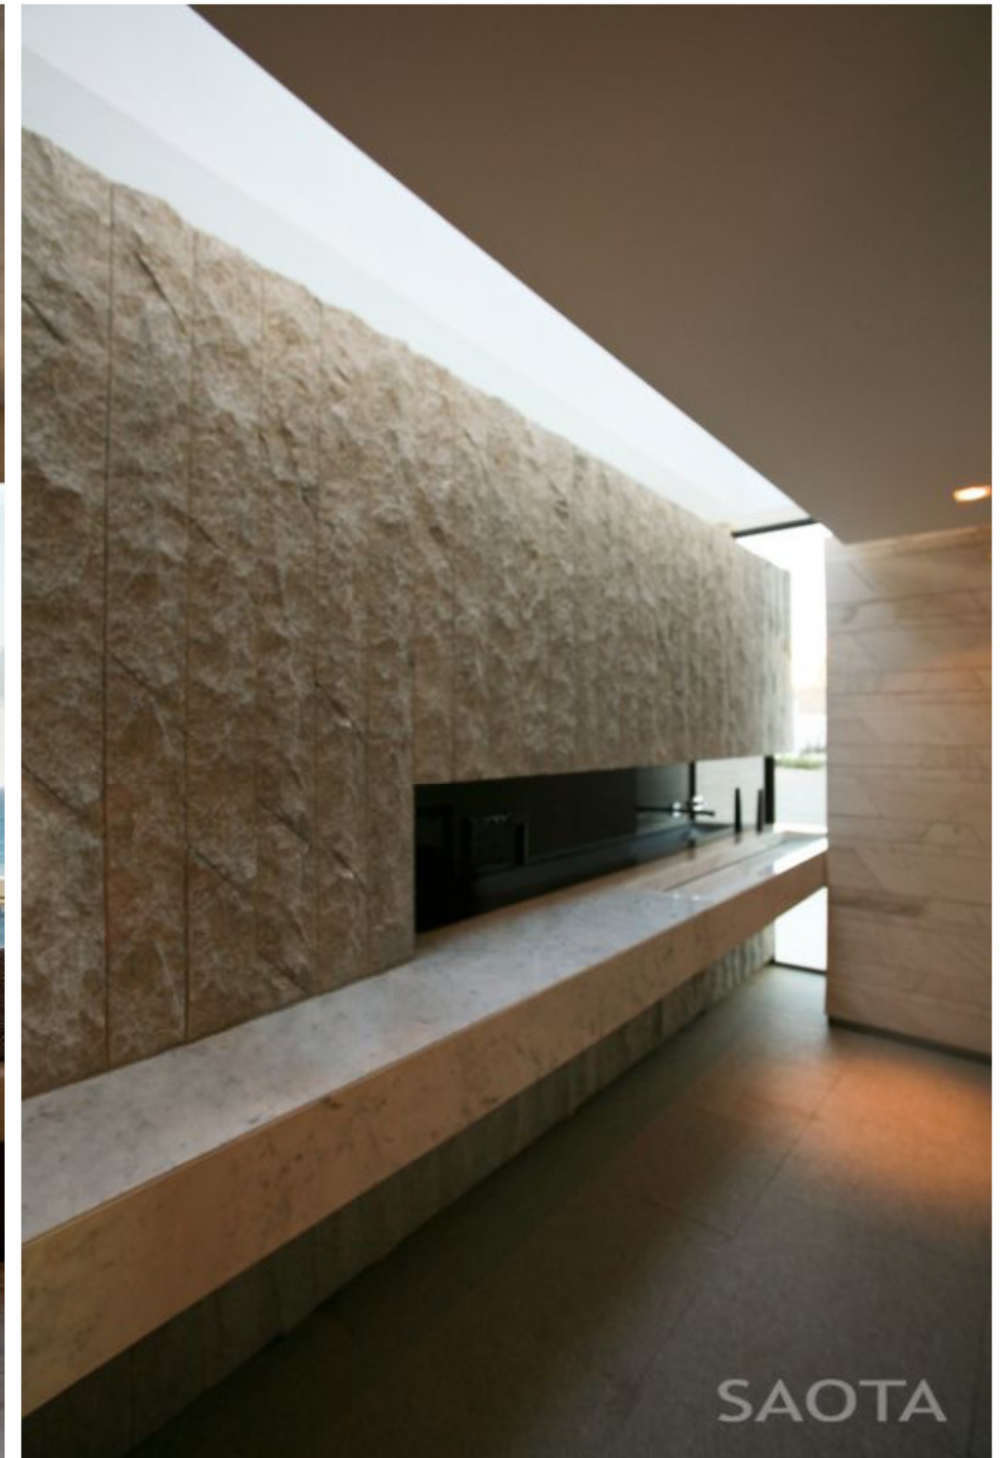




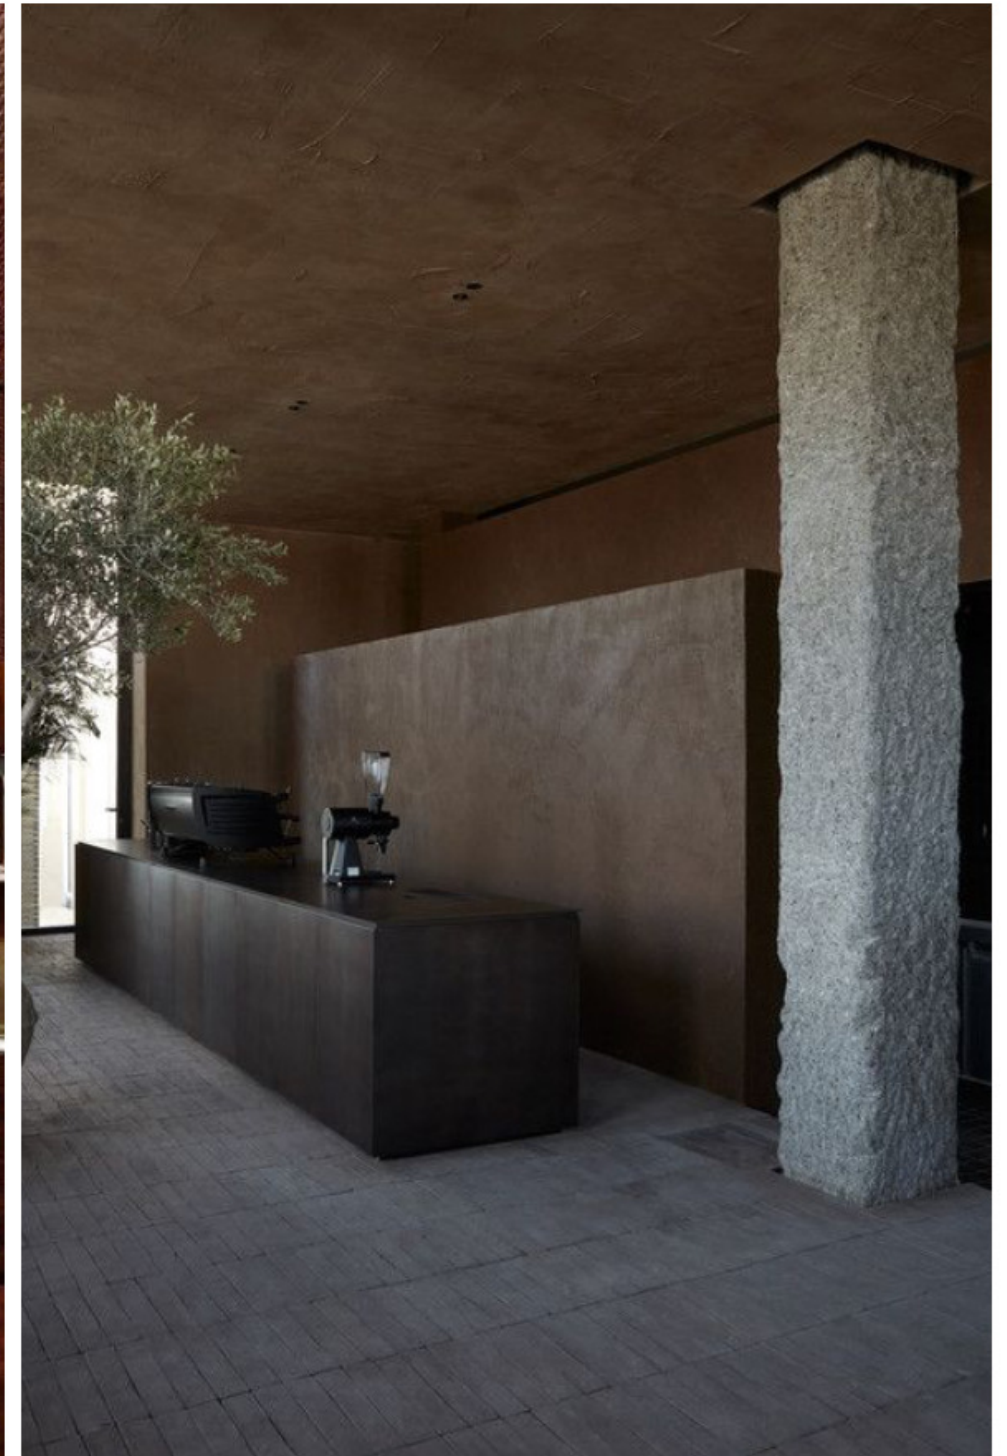

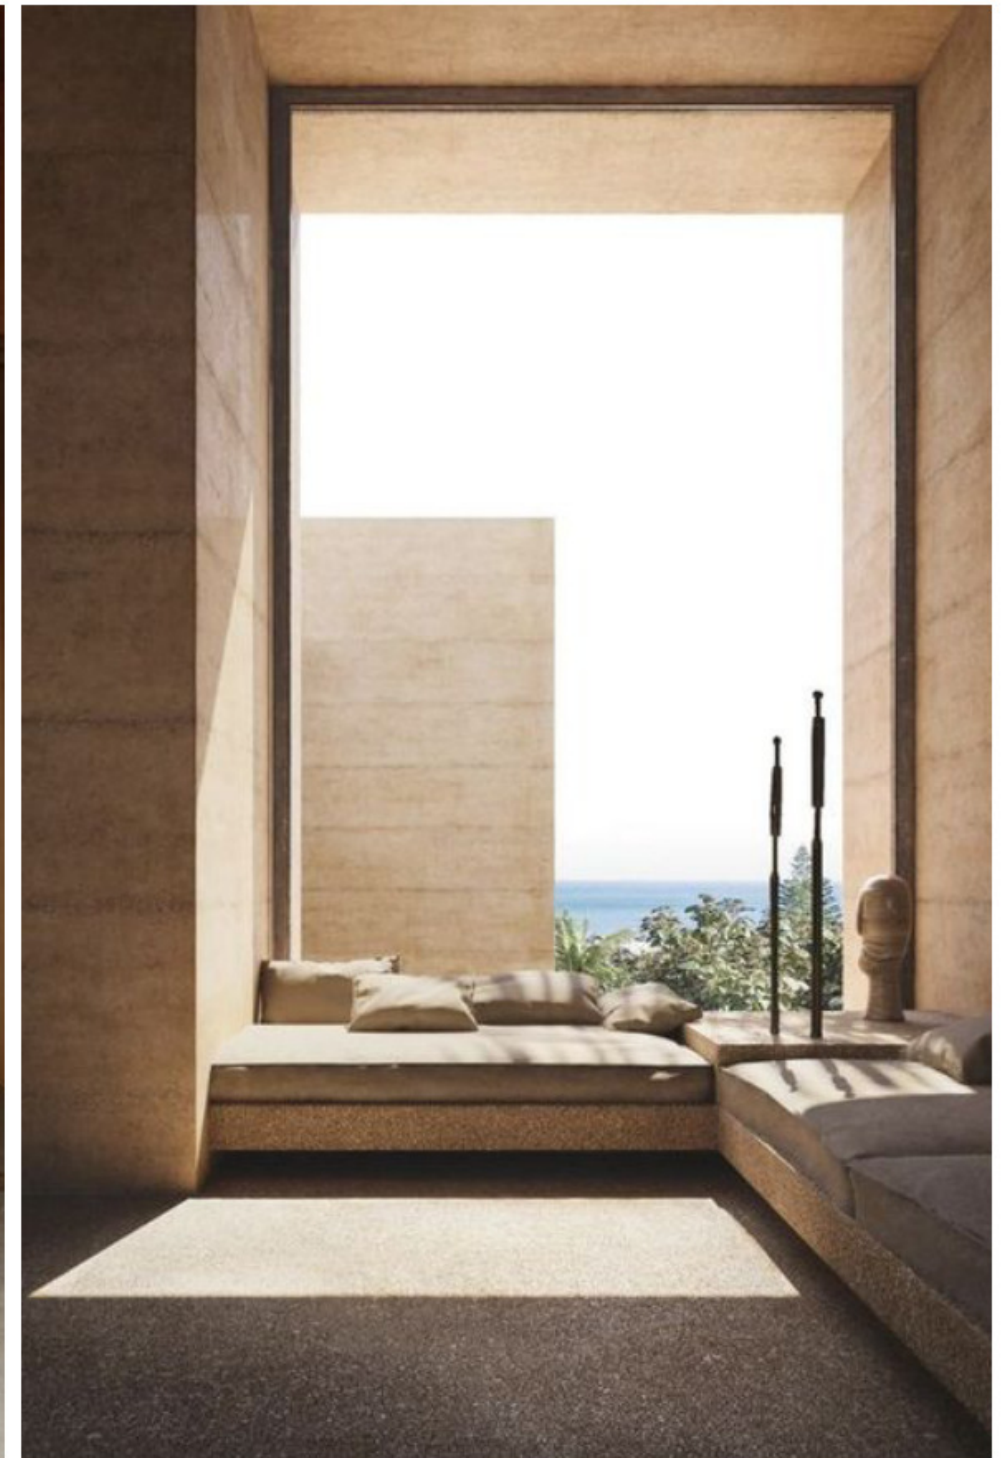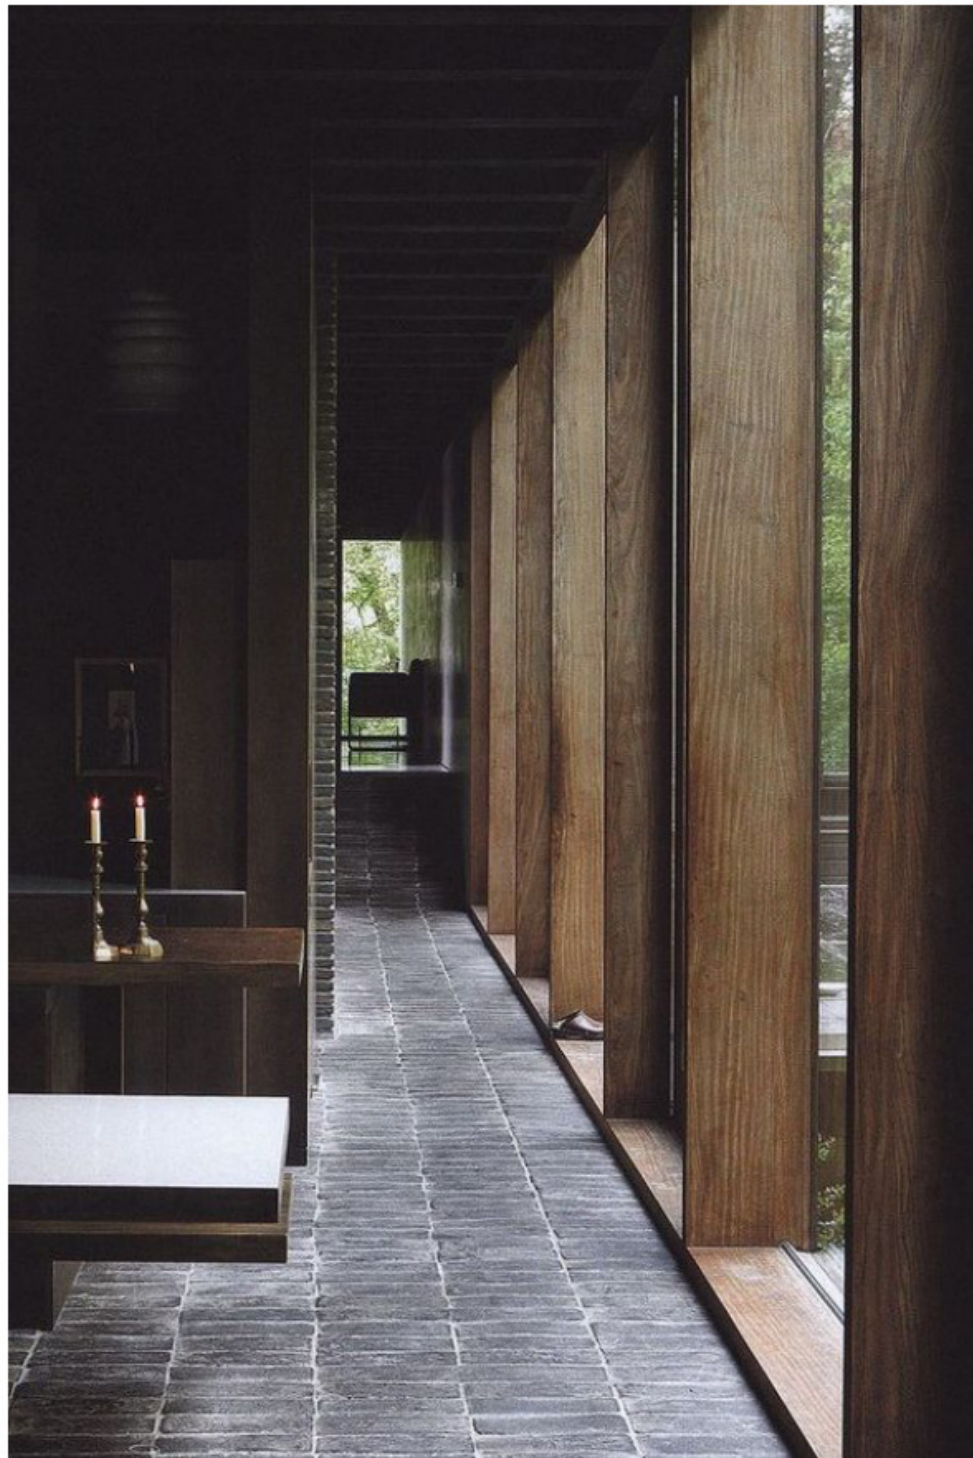

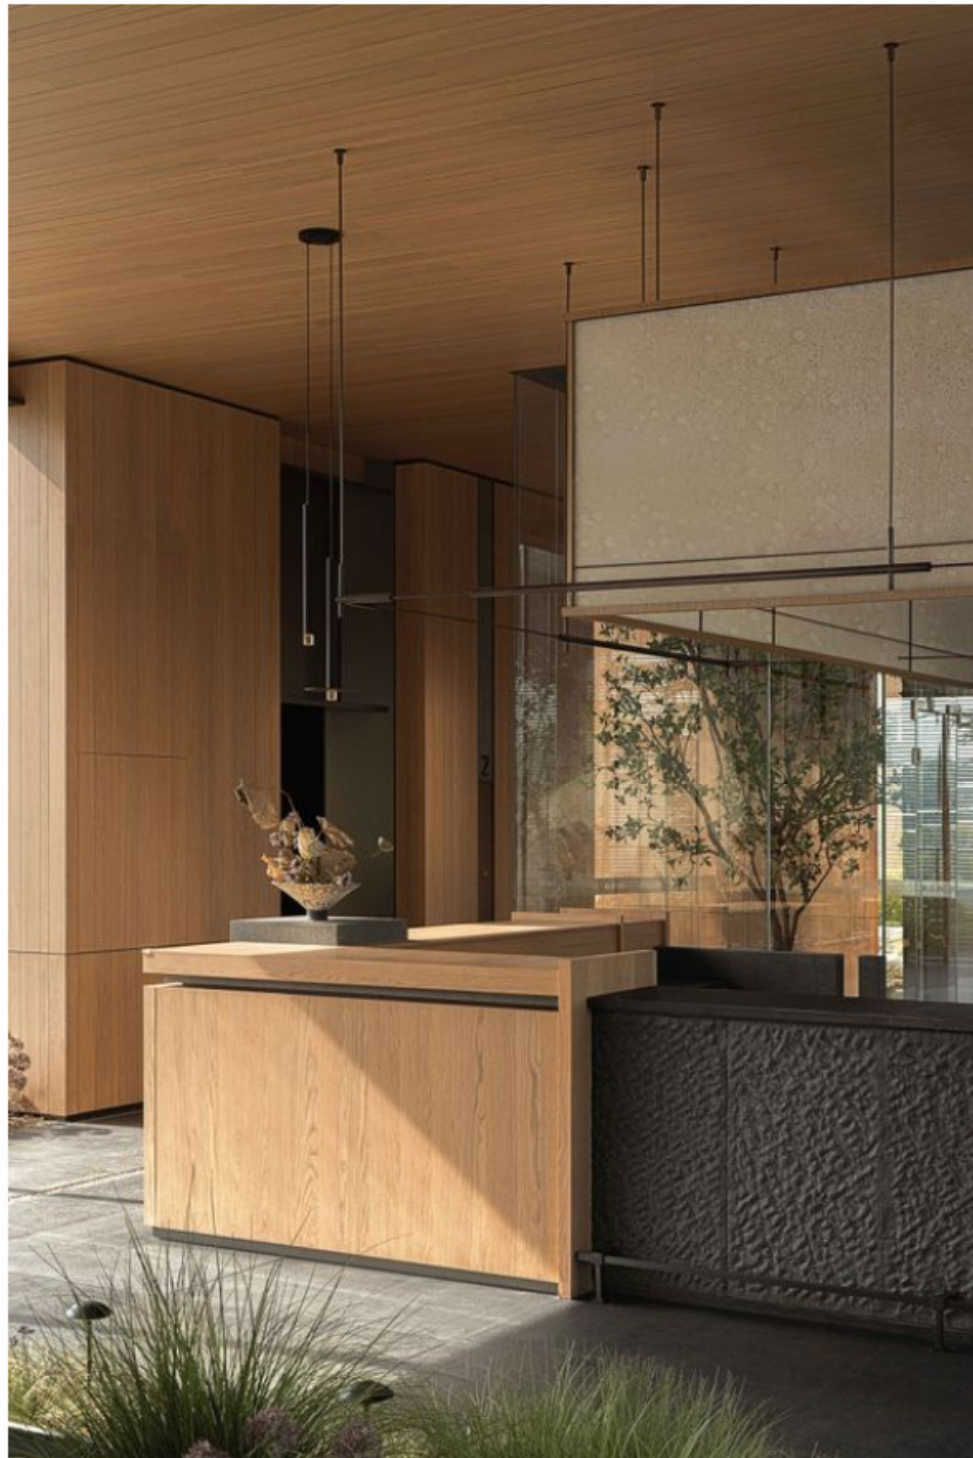

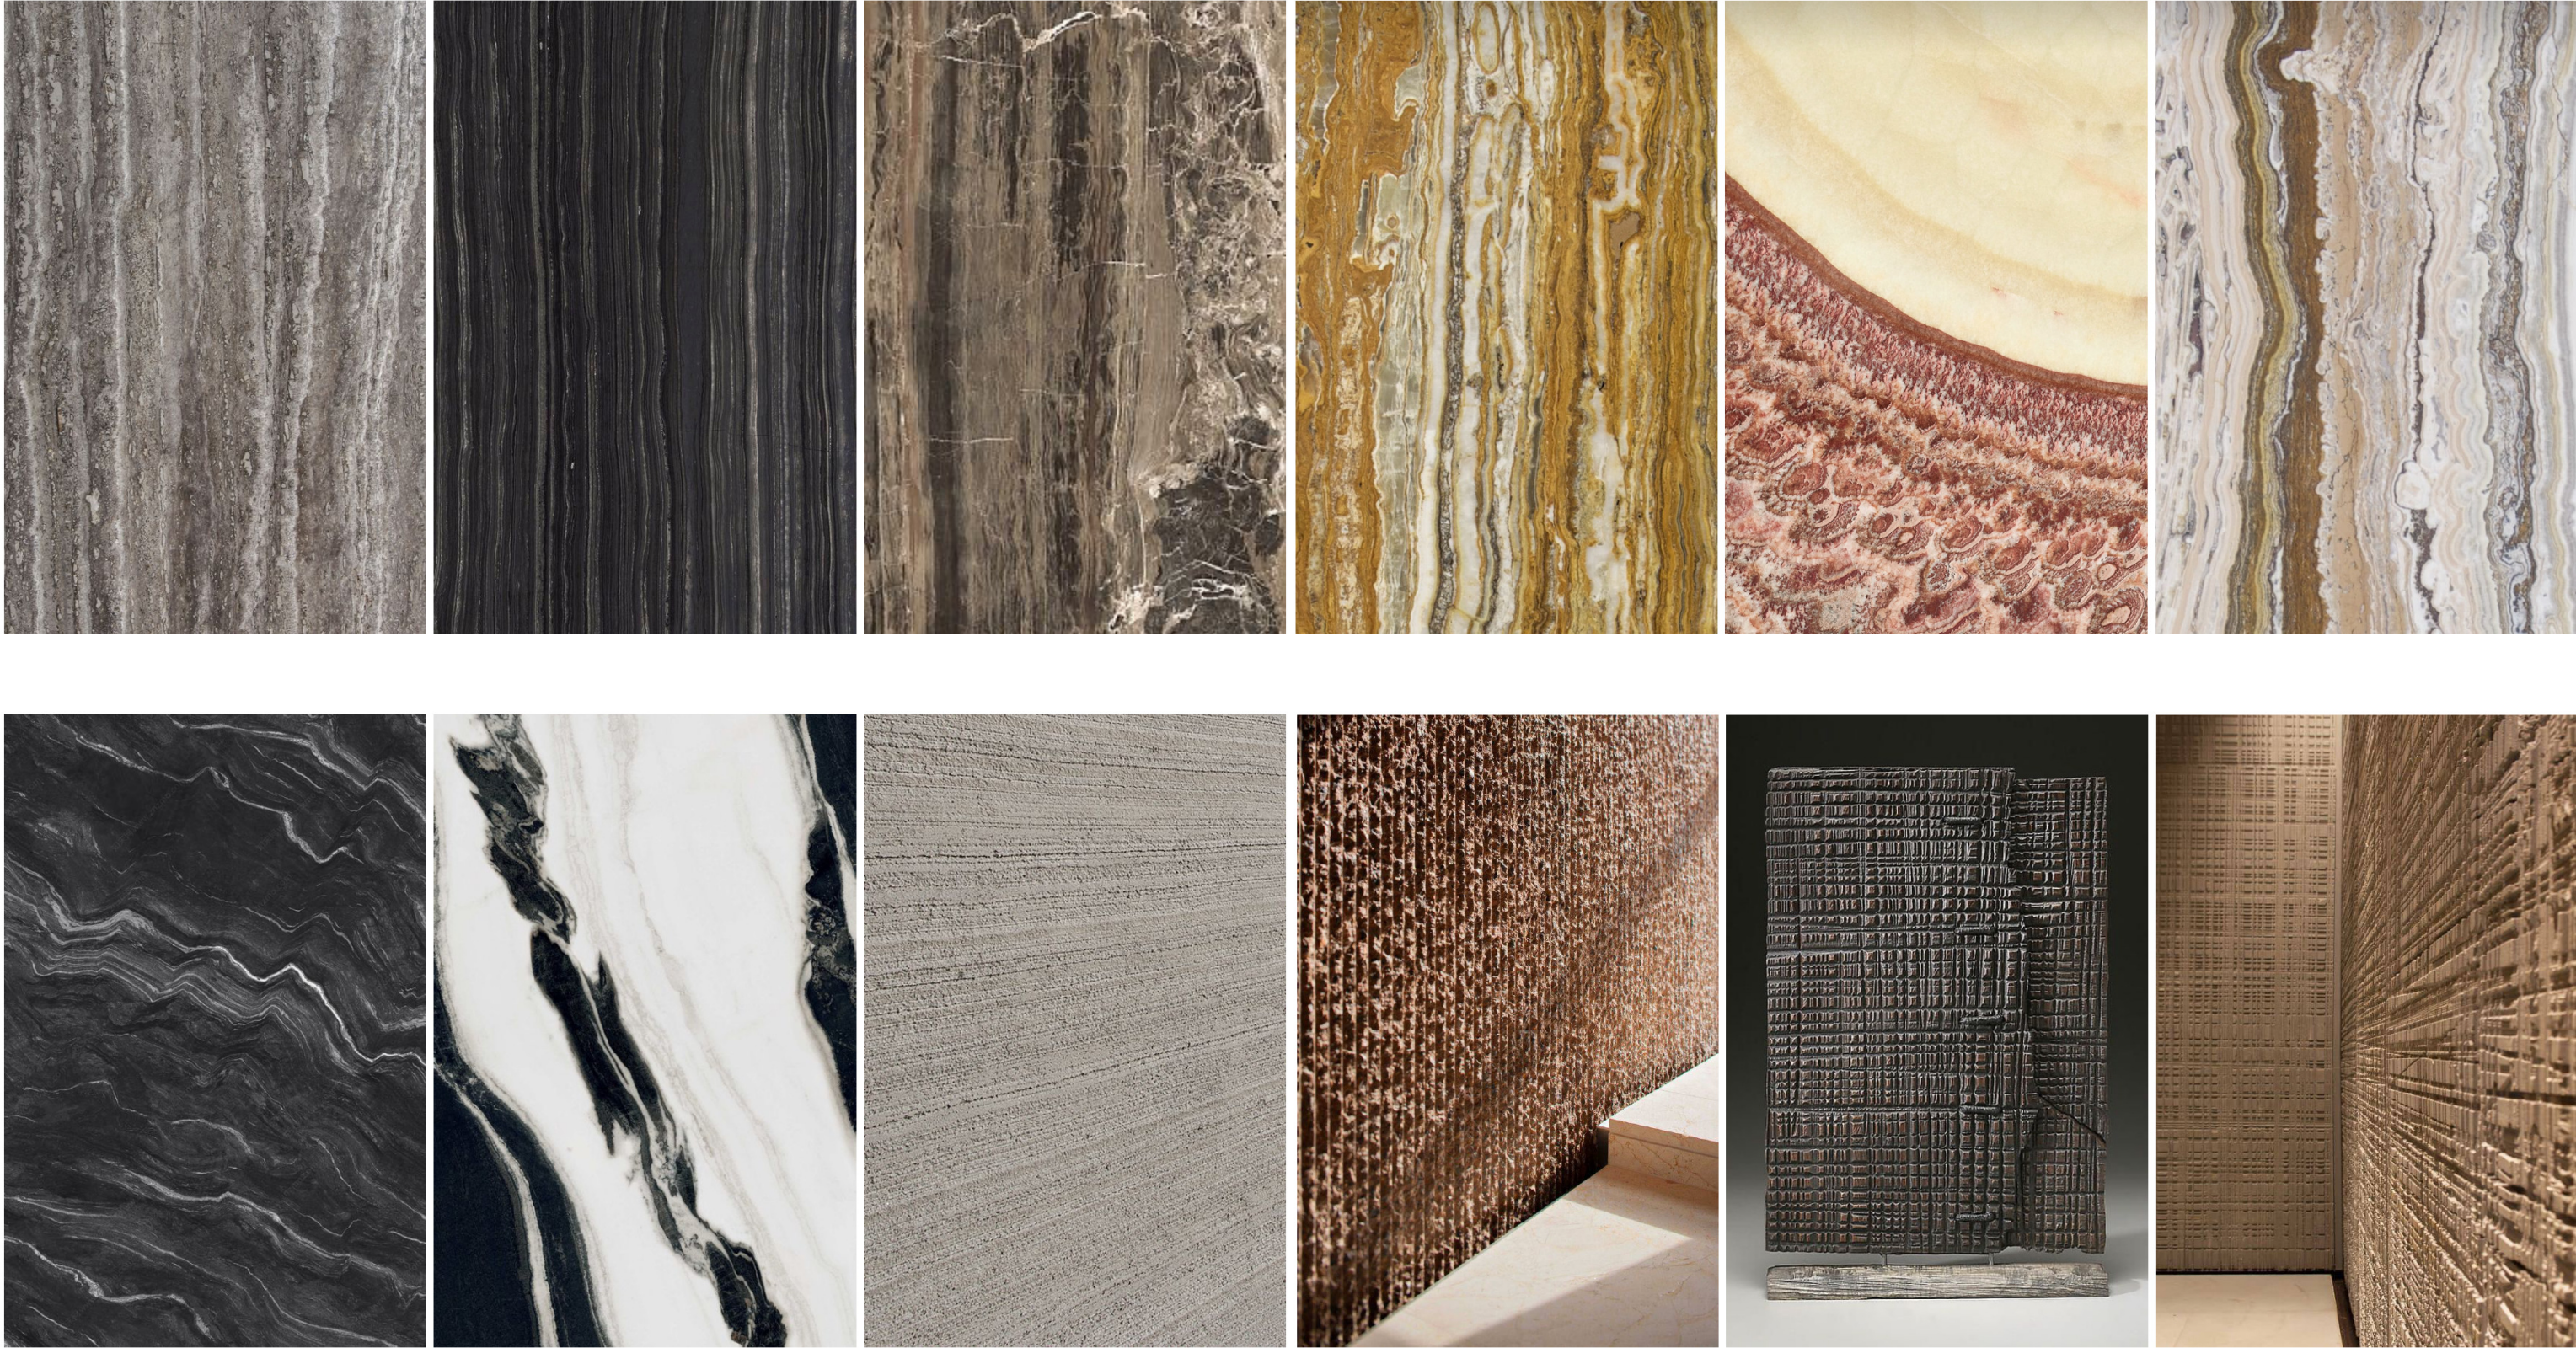



3 D VIEWS











MASTER BEDROOM VIEW
ZA_CPT_566Bantry

REF: ZA_CPT_566Bantry_WS01_03_1001_IDC.pptx

CAPE TOWN, SOUTH AFRICA

SAOTA


ERF 566 BANTRY


INITIAL DESIGN CONCEPT


DOCUMENT 2 OF 2


FLOOR PLANS



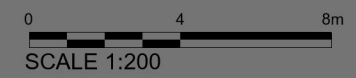

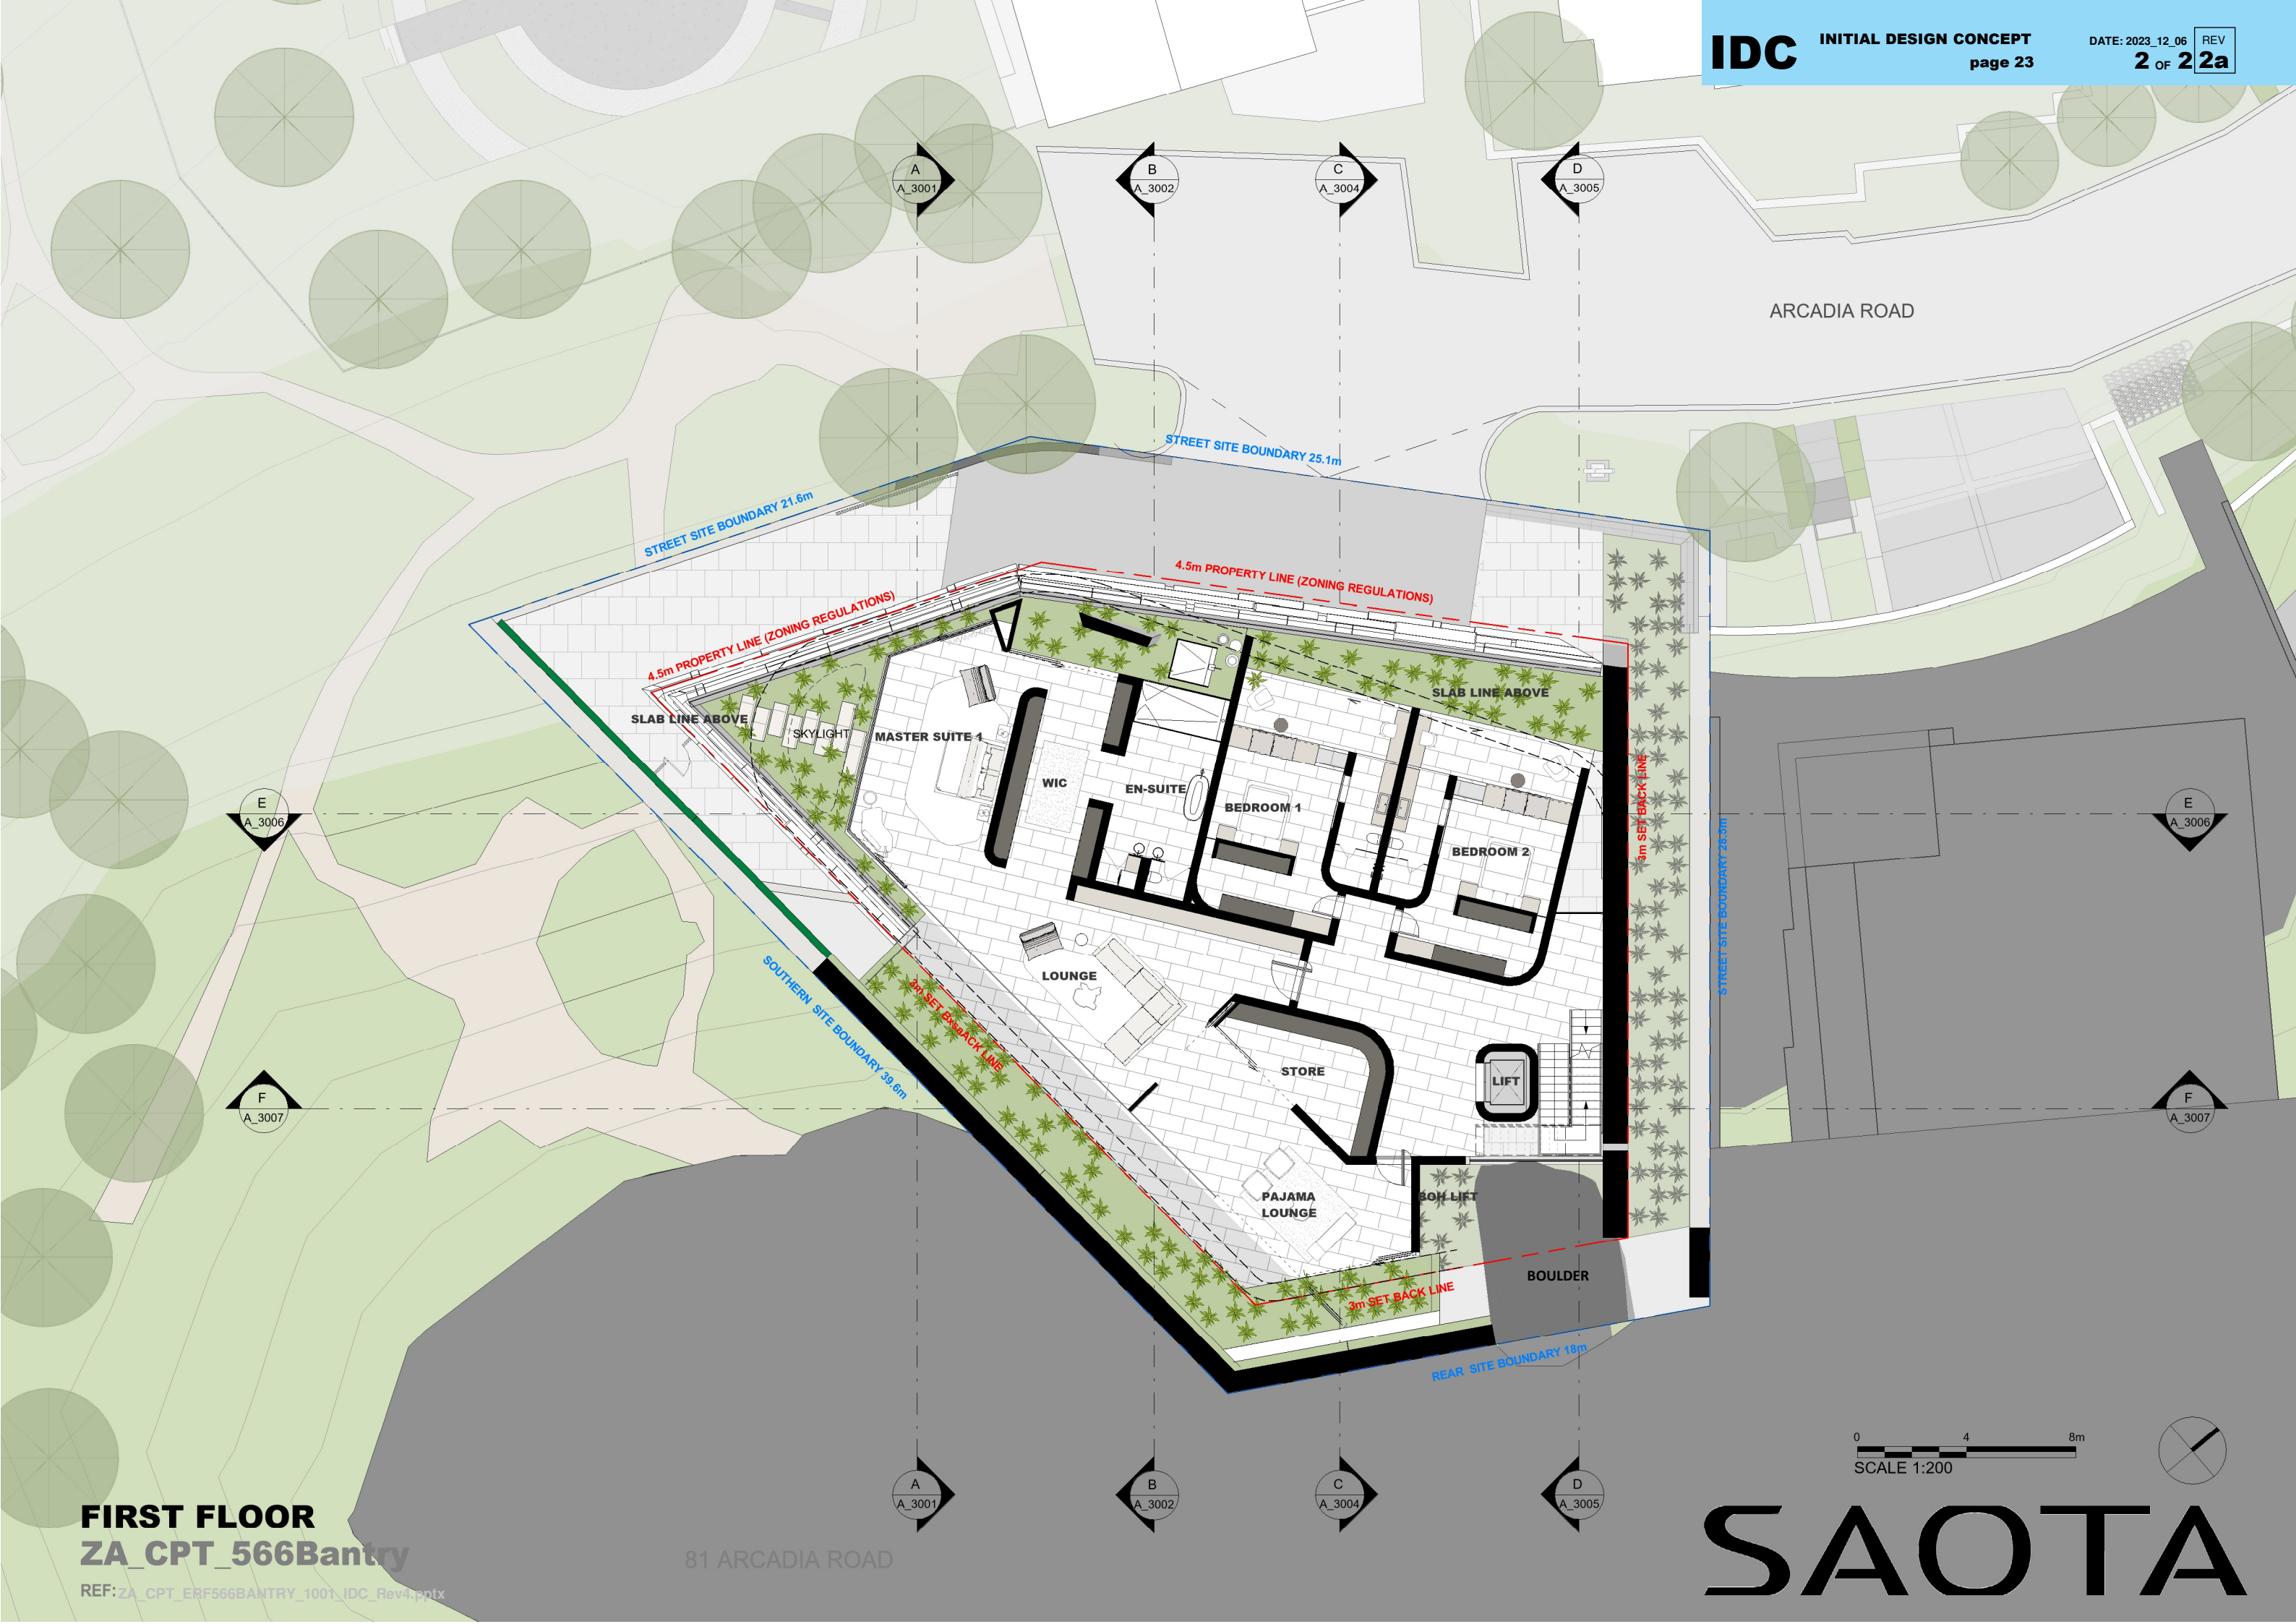

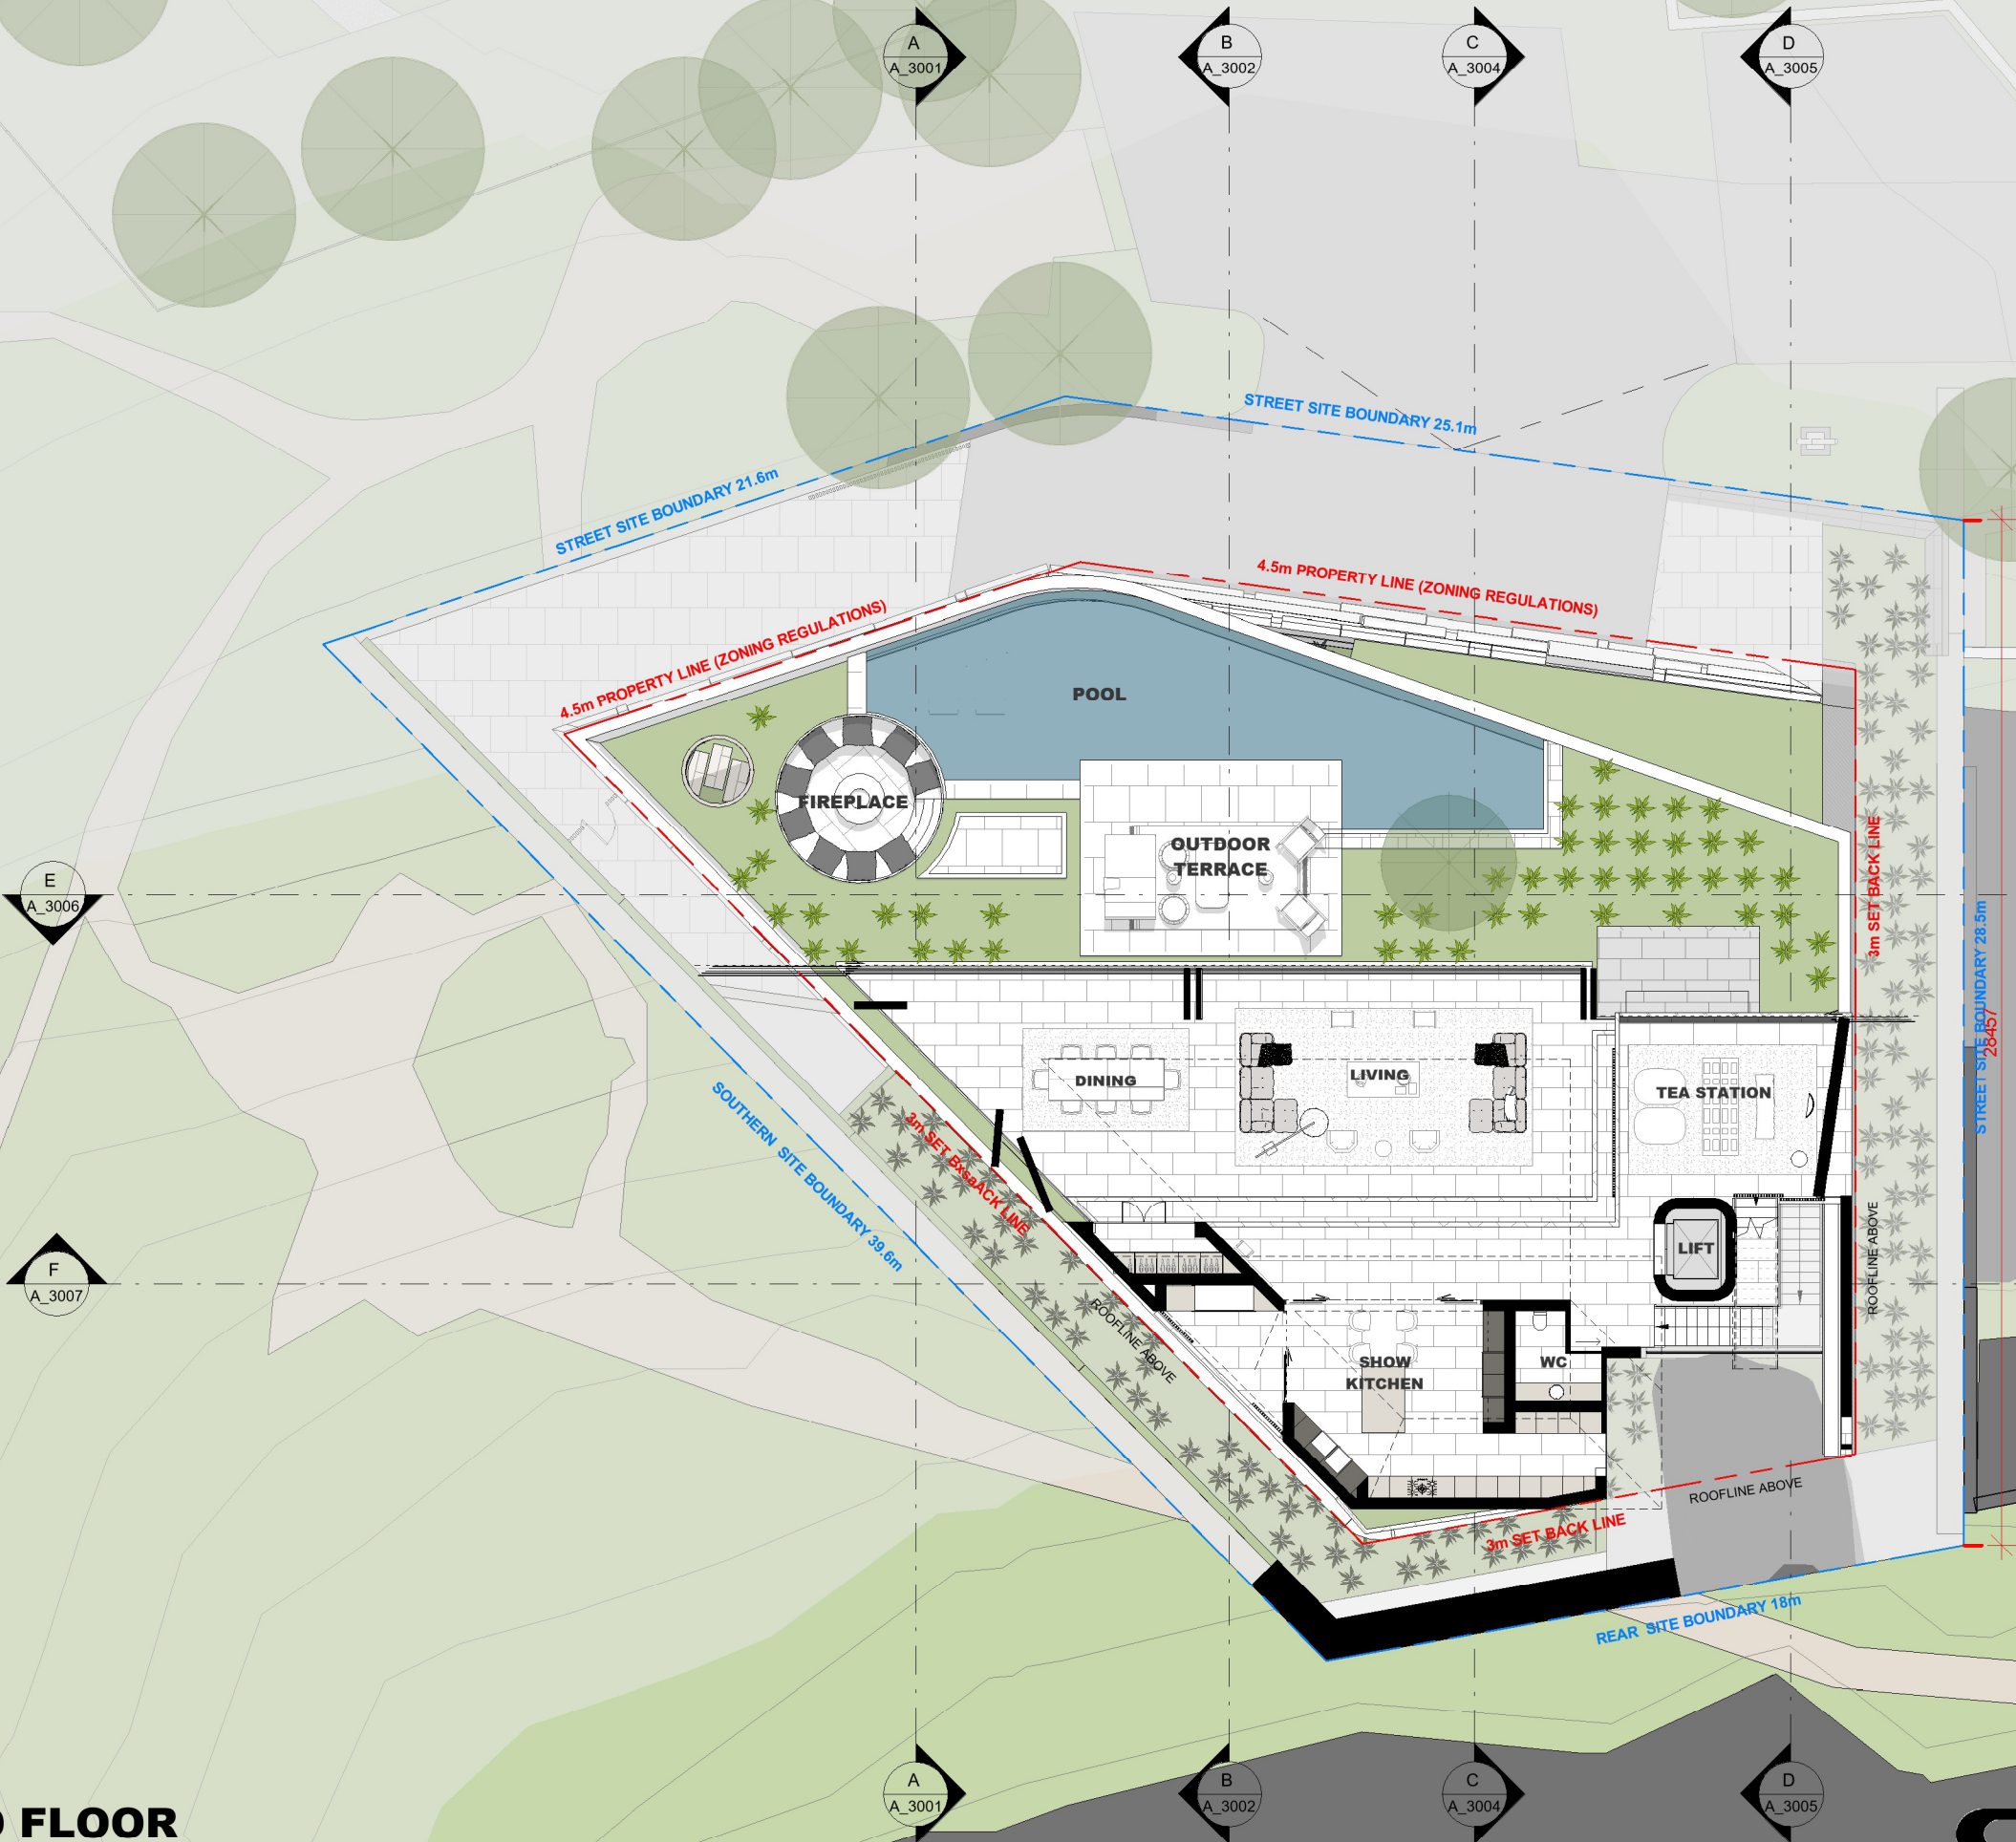

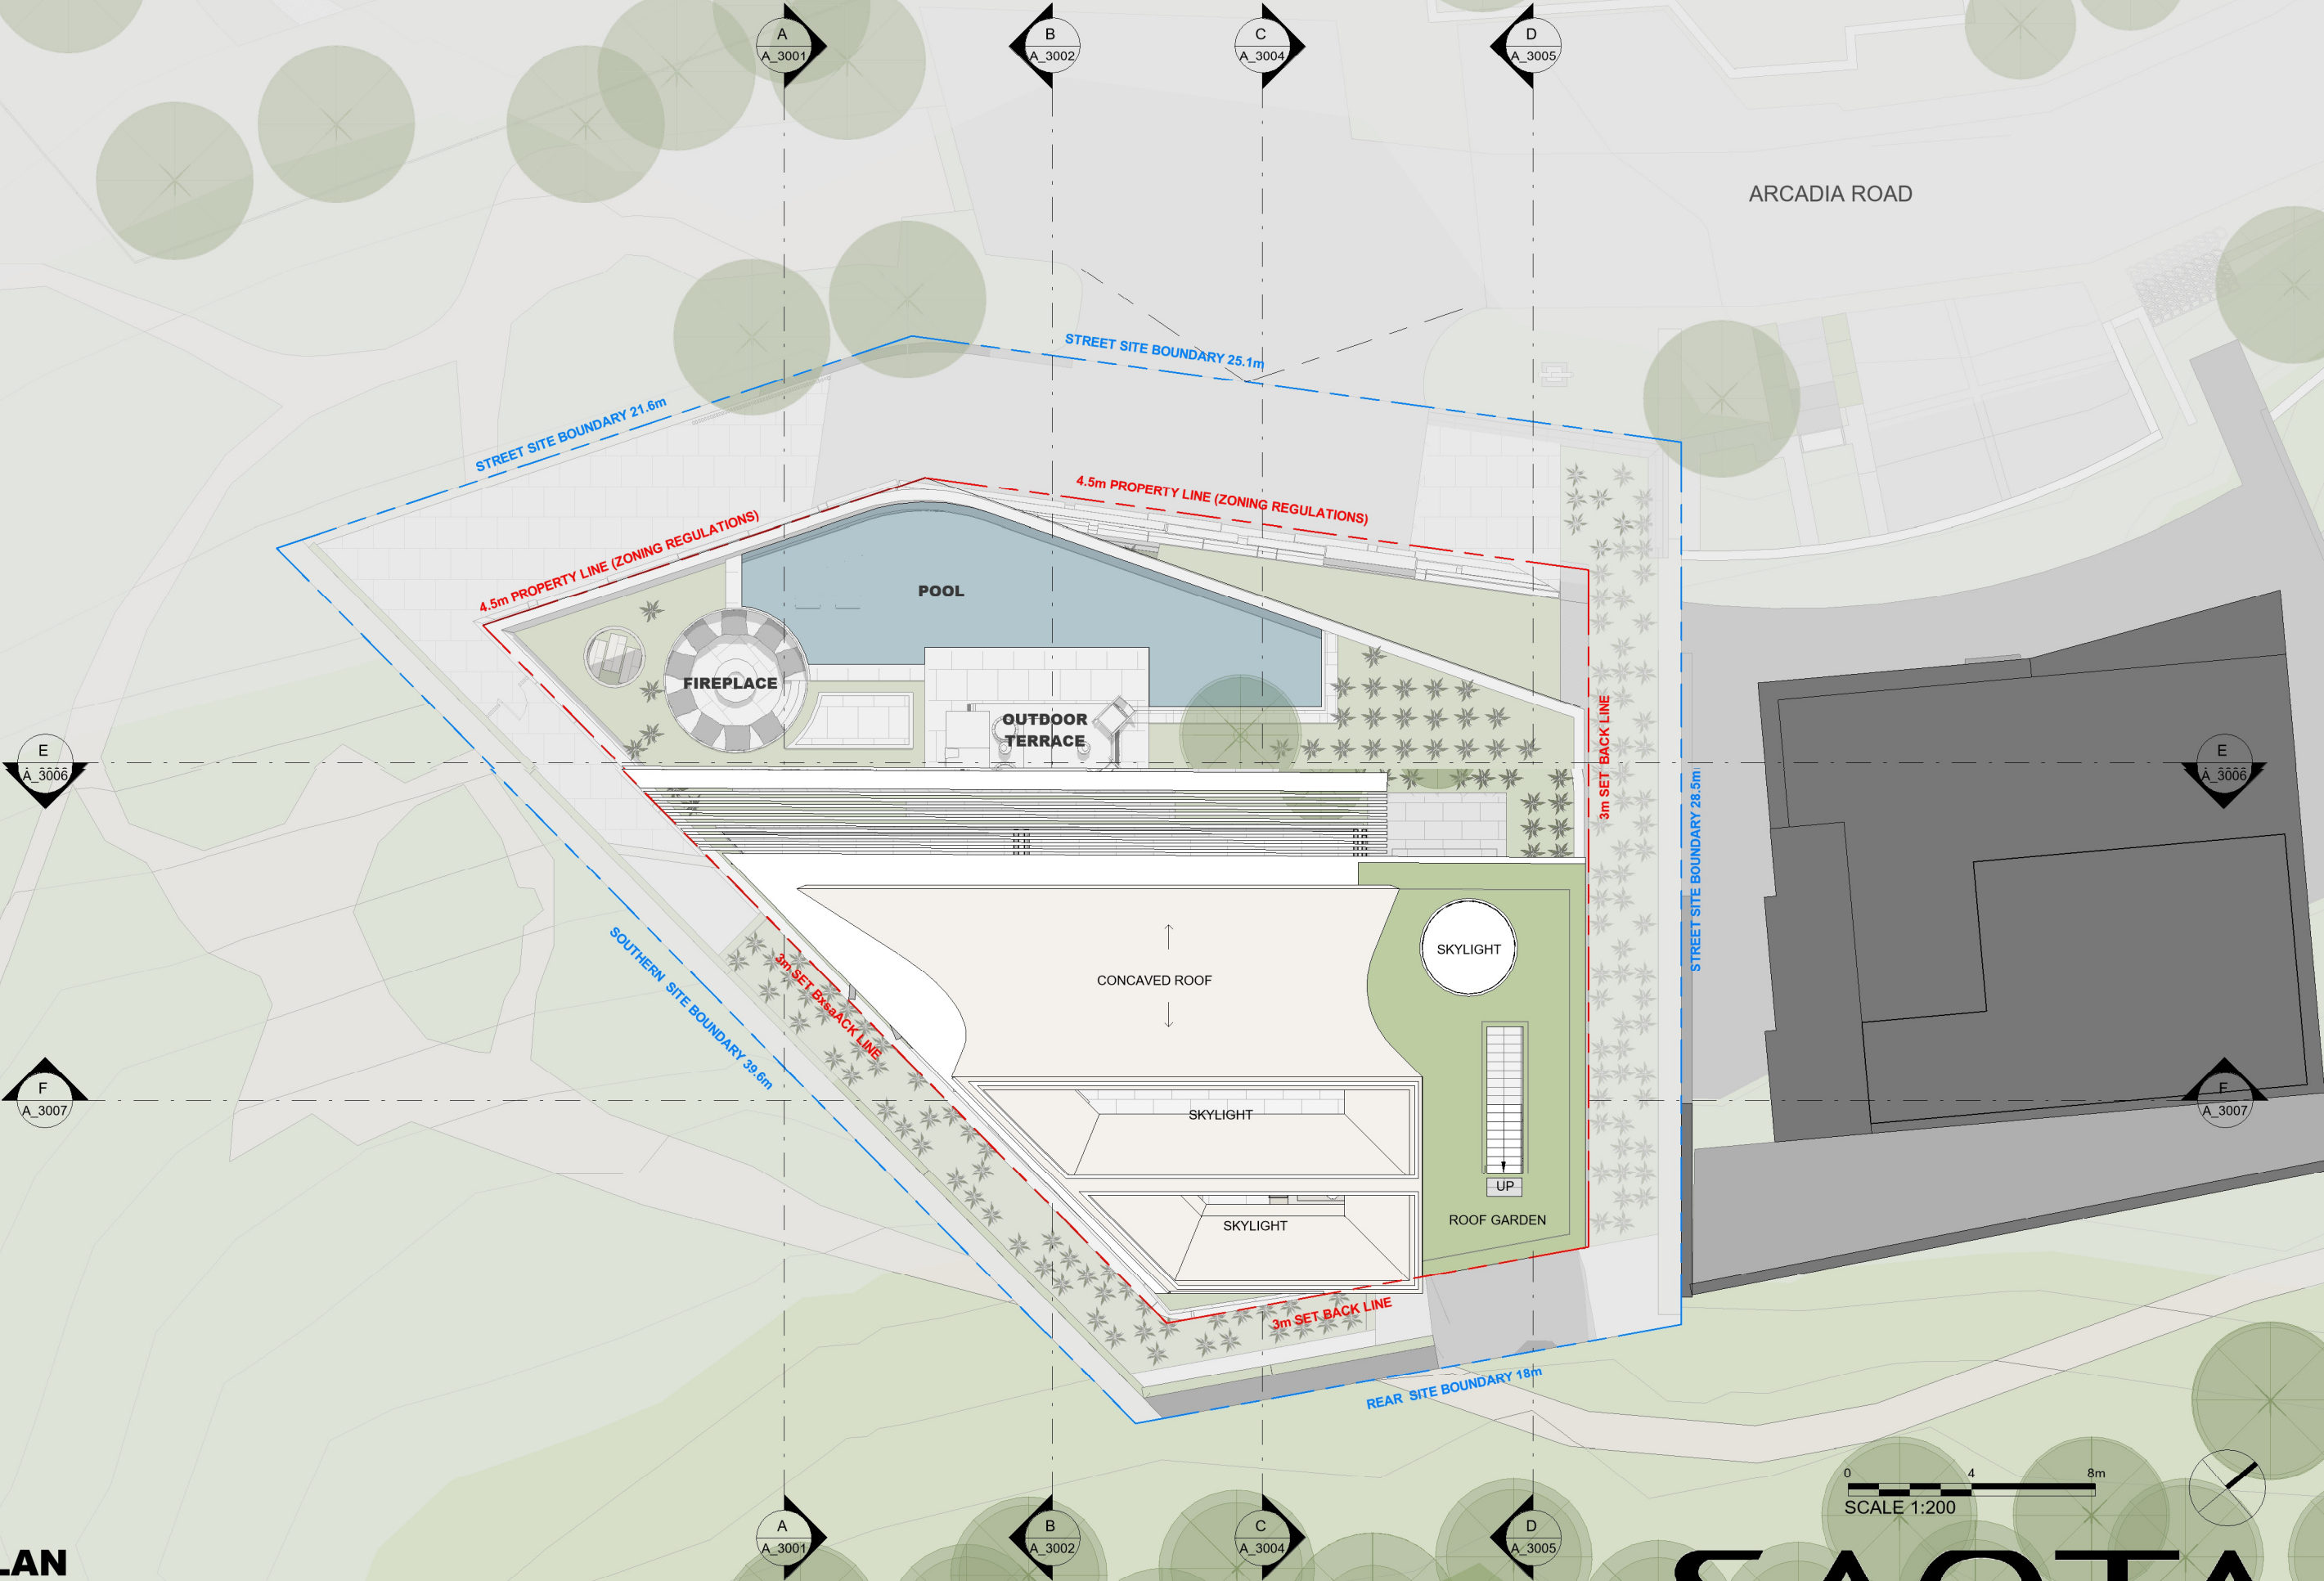

ROOF PLAN
ZA_CPT_566Bantry
REF:

81 ARCADIA ROAD

SAOTA

SECTIONS



0 4 8m
SCALE 1:200

SECTION C-C
ZA_CPT_566Bantry
REF:

81 ARCADIA ROAD

SAOTA

SAOTA