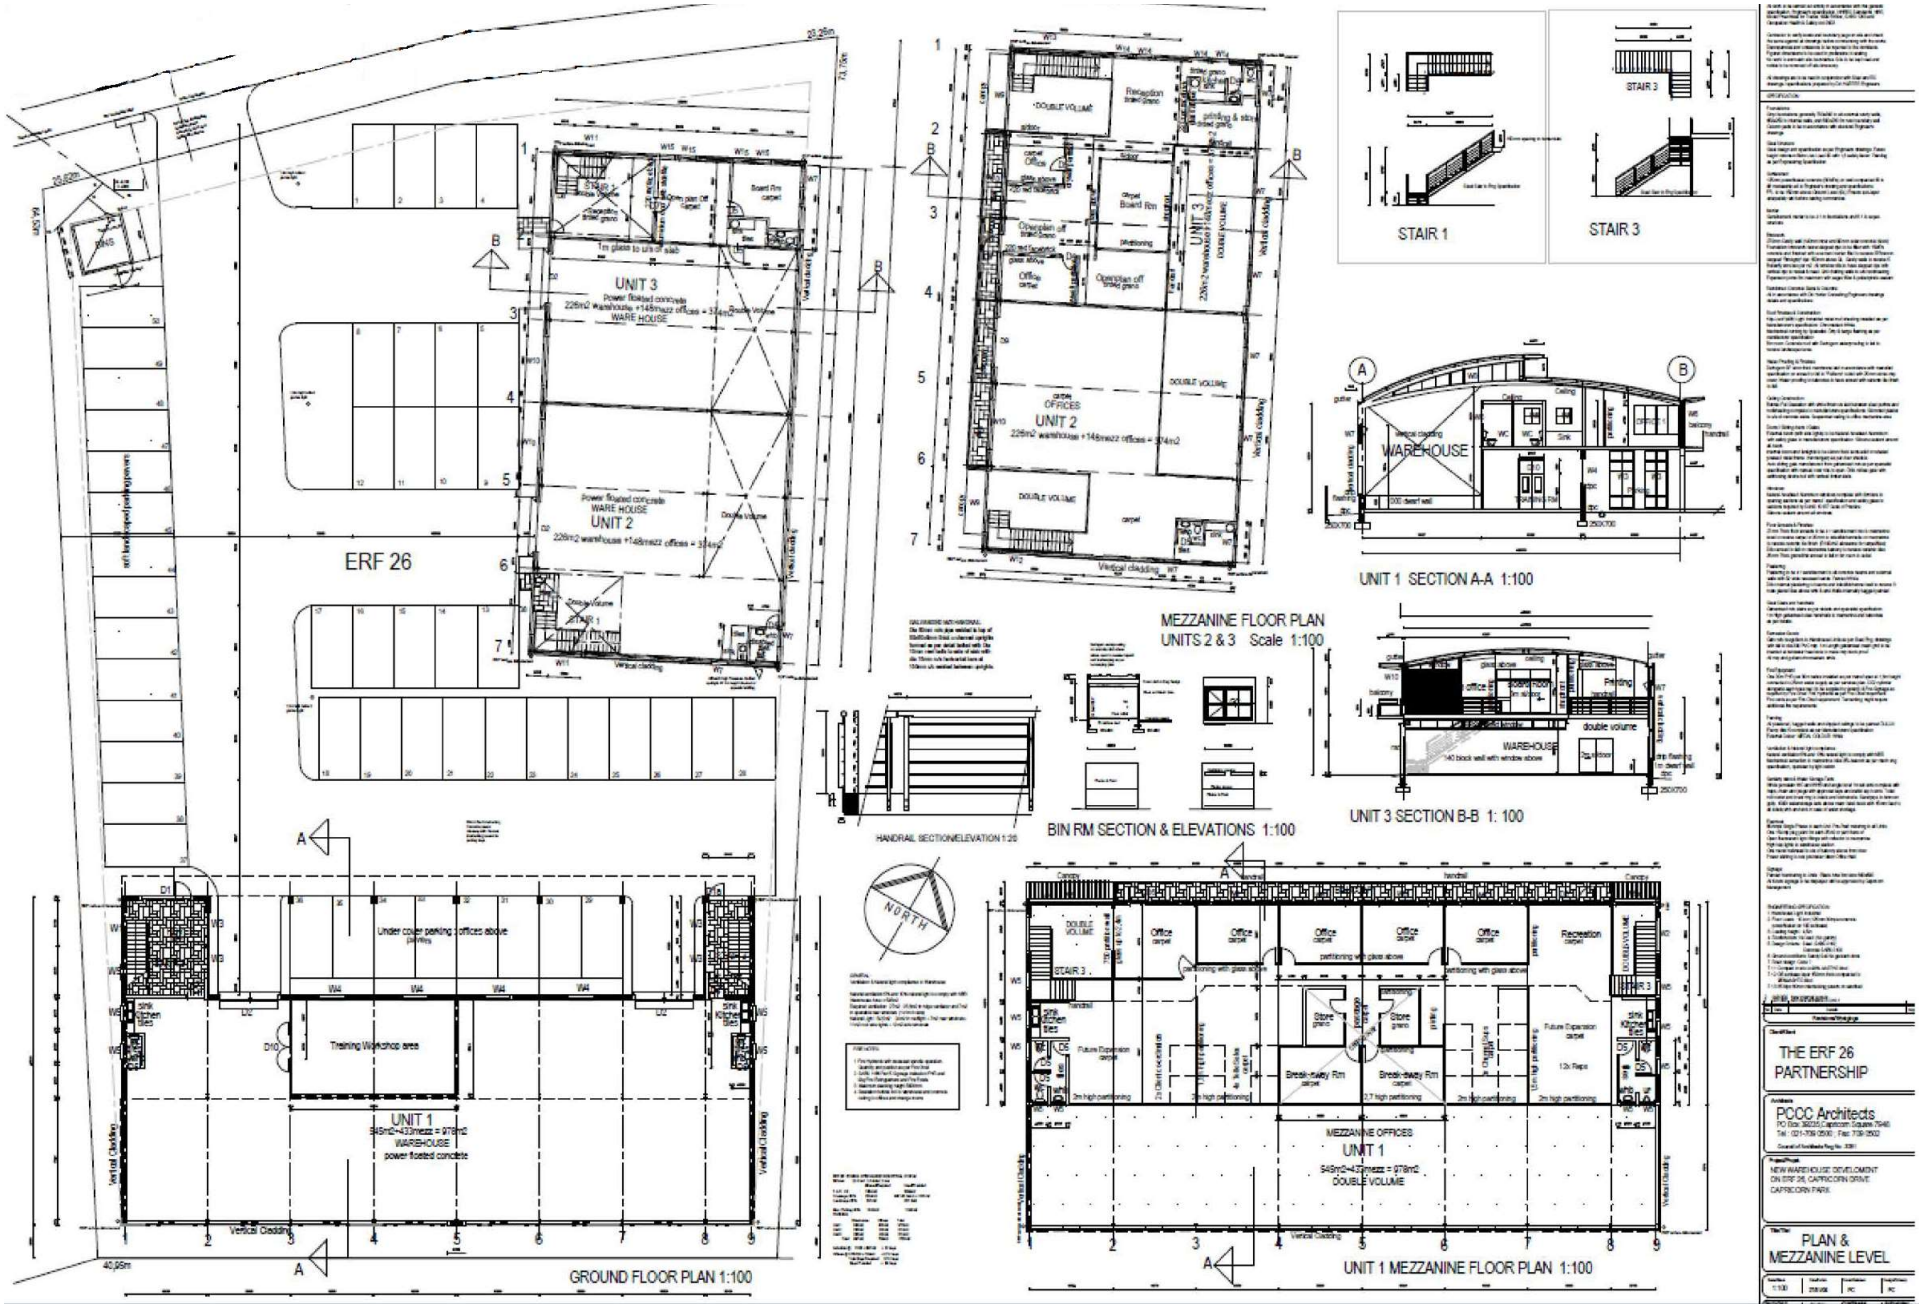
ERF 26
UNIT 3
WARE HOUSE
UNIT 2
WARE HOUSE
UNIT 1
WAREHOUSE
Training Workshop area
GROUND FLOOR PLAN 1:100
MEZZANINE FLOOR PLAN
UNITS 2 & 3 Scale 1:100
STAIR 1
STAIR 3
UNIT 1 SECTION A-A 1:100
UNIT 3 SECTION B-B 1: 100
HANDRAIL SECTIONELEVATION 1:20
BIN RM SECTION & ELEVATIONS 1:100
NORTH
UNIT 1 MEZZANINE FLOOR PLAN 1:100
THE ERF 26
PARTNERSHIP
PCCC Architects
NEW WAREHOUSE DEVELOMENT
ON ERF 26, CAPRICORN DRIVE
CAPRICORN PARK
PLAN &
MEZZANINE LEVEL