ALL EXISTING WALLS TO BE CHECKED ON SITE FOR DIMENSIONS AND POSITION AND DESCREPENCIES REPORTED TO THE ARCHITECTS BEFORE CONSTRUCTION

DRYWALL IN BATHROOMS AND KITCHEN TO BE MOISTURE-RESISTANT BOARD

LEGEND
- EXISTING
- NEW BRICKWORK
- NEW CONC.
- TIMBER RAISED FLOOR
- IN ABBEYANCE

Rev	Description		Date

FOR INFORMATION

Dimensions not to be scaled. Figured dimensions only to be taken from this drawing. Errors and any discrepancies must be reported immediately.

This drawing is copyright and is the property of Louis Karol Architects and may not be reproduced without written authority.



Louis Karol Architects


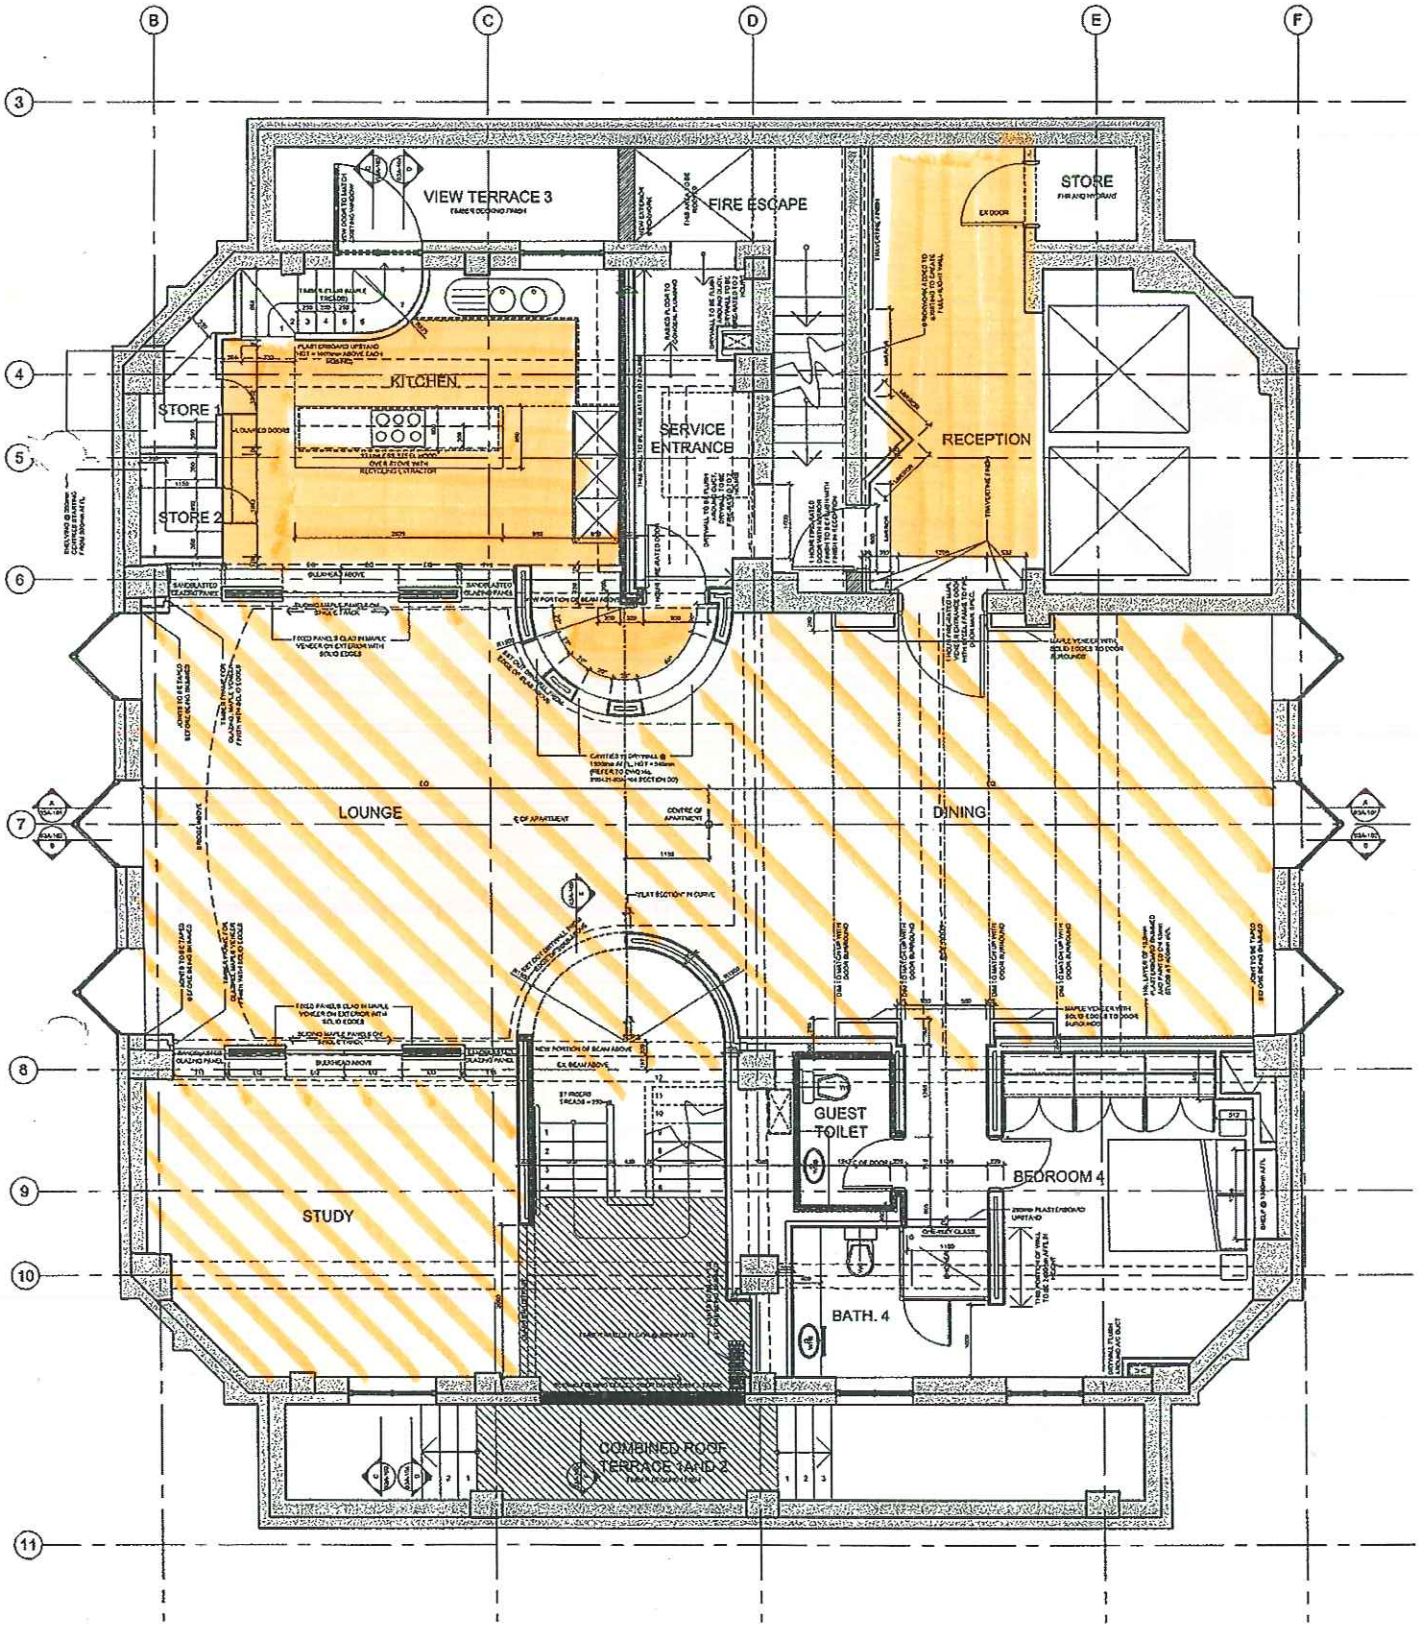

LEGEND

EXISTING

NEW BRICKWORK

NEW CONC.

TIMBER RAISED FLOOR

IN ABBEYANCE

ALL EXISTING WALLS TO BE CHECKED ON SITE FOR DIMENSIONS AND POSITION AND DESCREPENCIES REPORTED TO THE ARCHITECTS BEFORE CONSTRUCTION

DRYWALL IN BATHROOMS AND KITCHEN TO BE MOISTURE-RESISTANT BOARD

FOR INFORMATION

15 OAKLAND STREET
ERF NO 4773

PENTHOUSE
12th FLOOR PLAN

THOISEY WORKING\2004\21 034 001-003 2004\0630 1 D.DN DWG 034 - 002 02/05/2004 02:54:09 PM | OLIS KARPI ARCHITECTS COMPANY DANIEL'S STUFF