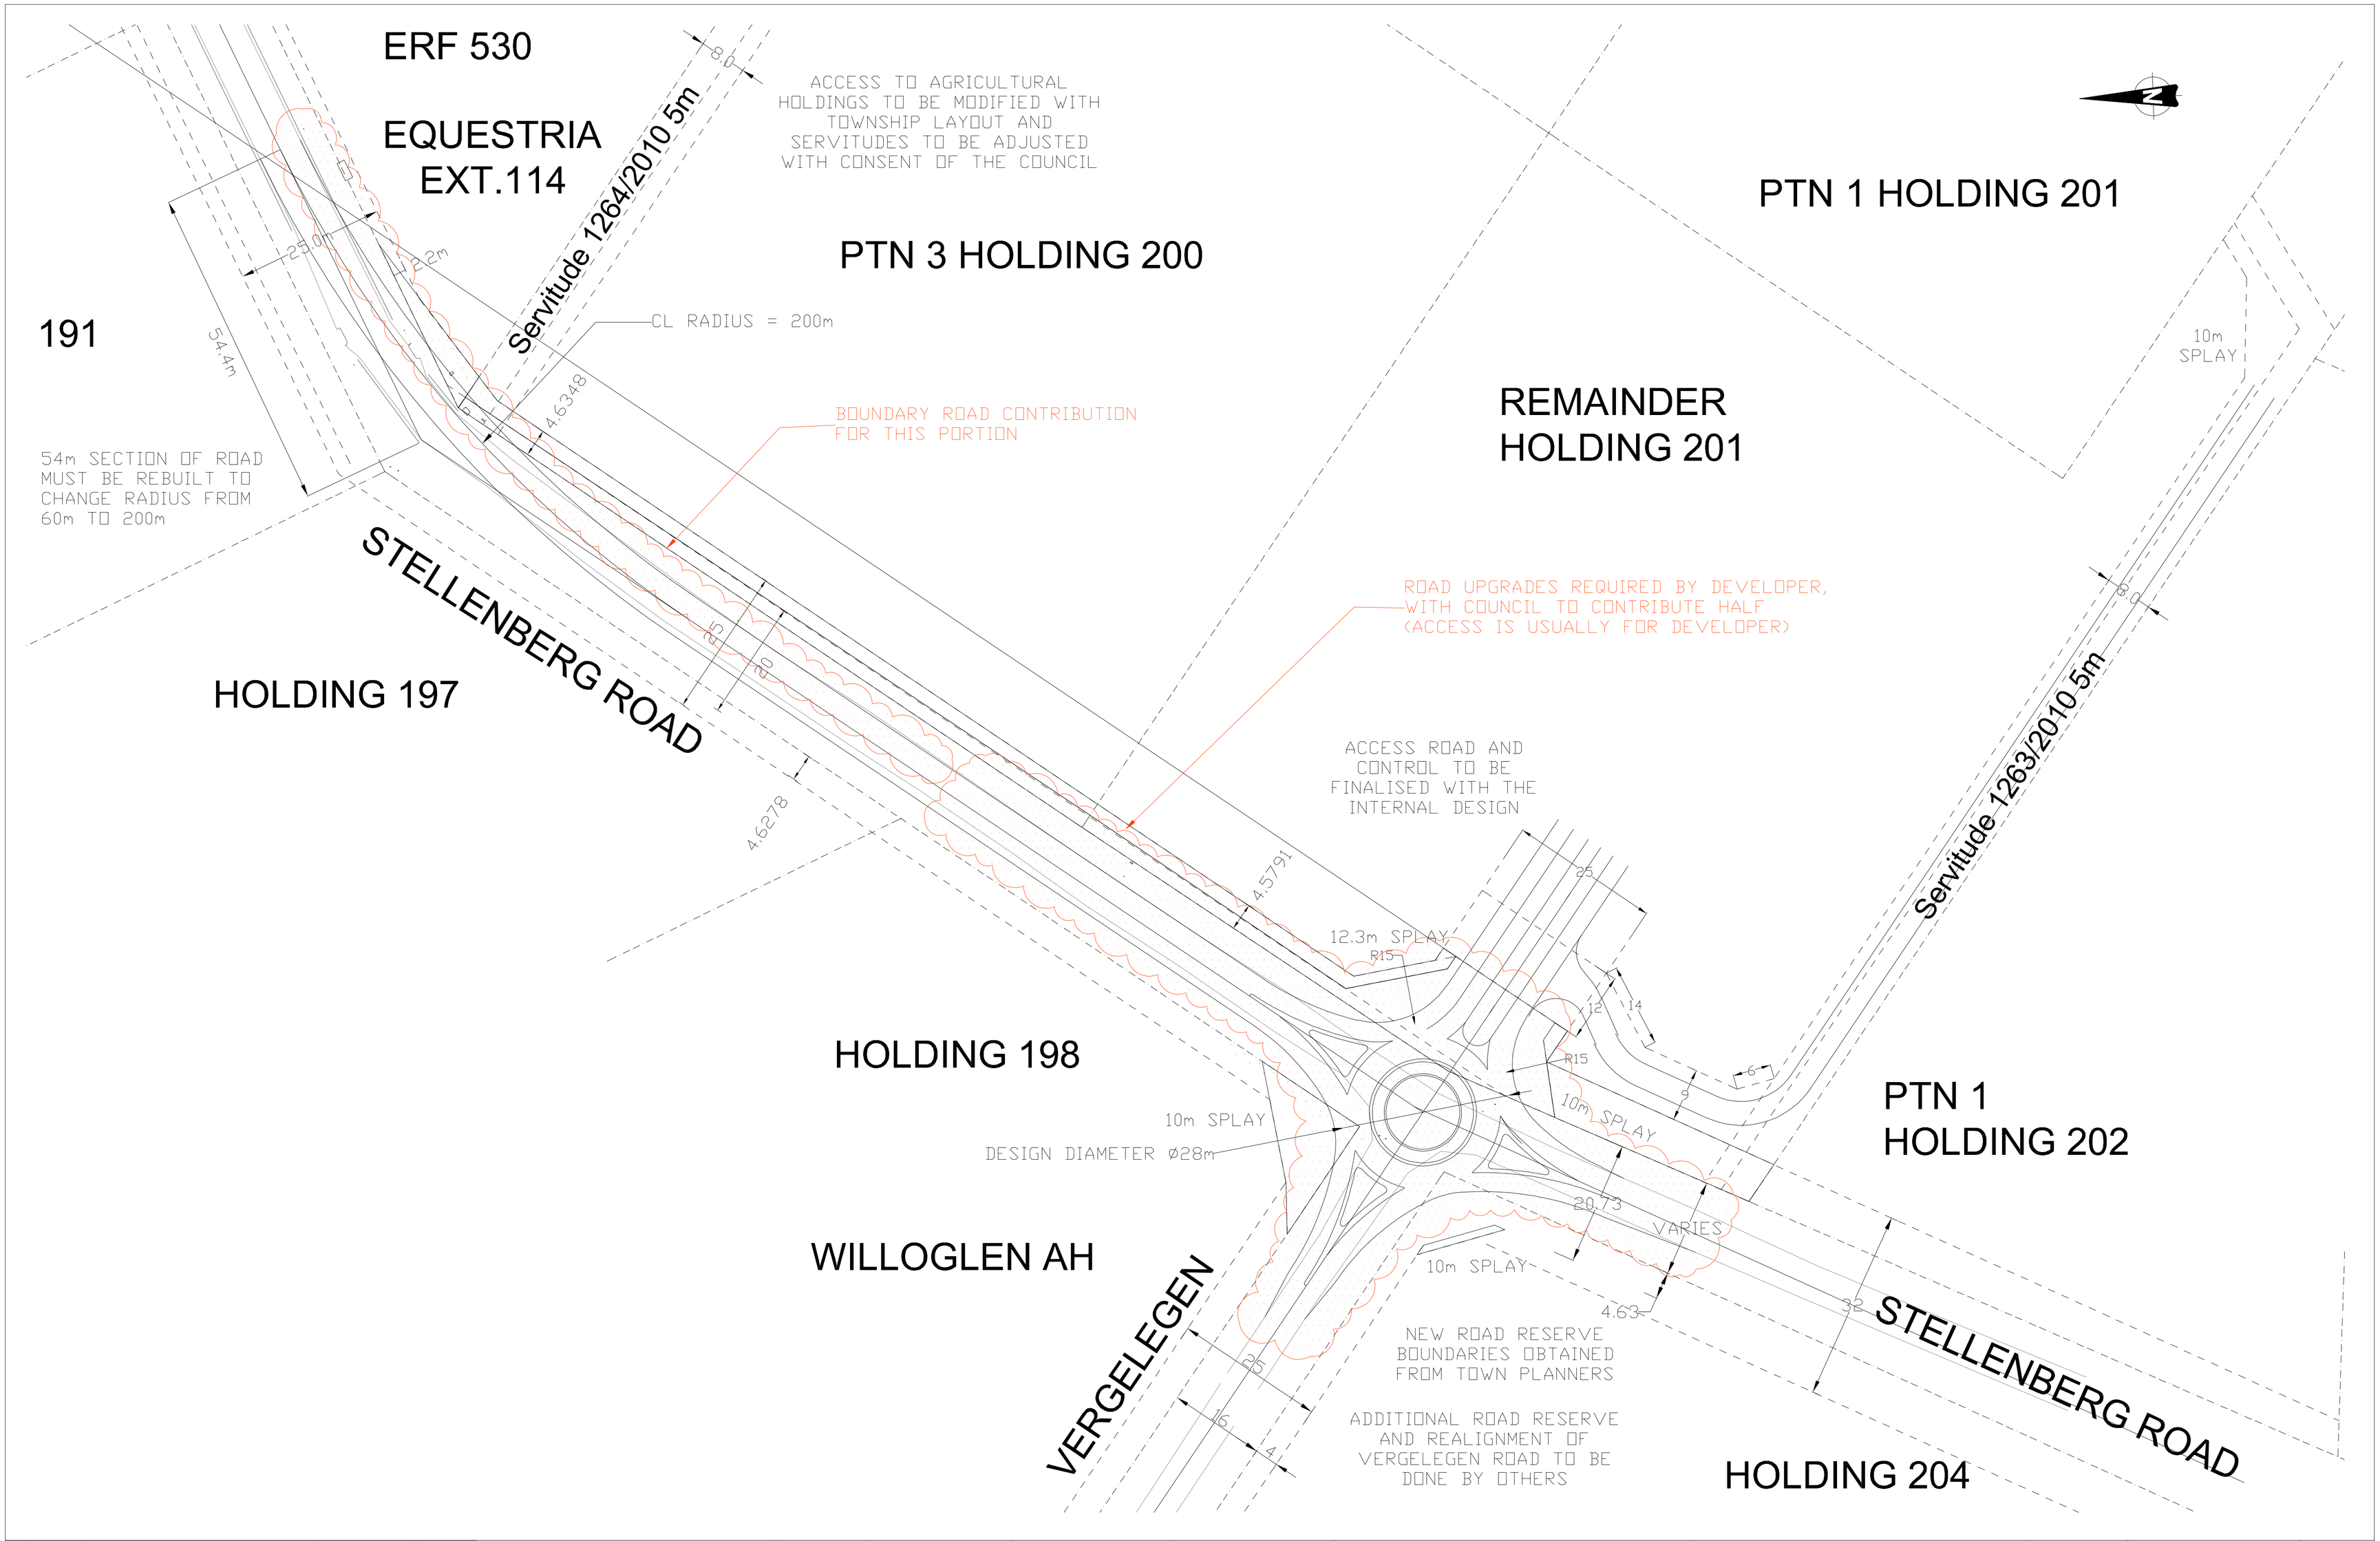

No.	DATE	AMENDMENTS	for Head of Dept.	DATE

ERICA BERGMAN
BEng(civil)
345 KOMMETJIE CRESCENT
GARSFONTEIN
TEL 084 505 0158
ericabergman.eng@gmail.com

DESIGNED BY	E.B	DESIGN APPROVED	APPROVED BY
CHECKED BY			
DRAWN BY			
CHECKED BY		for CONSULTING ENGINEER	for Head of Department

EQUESTRIA EXTENSION 239

PROPOSED ACCESS ARRANGEMENT

SCALE	PLAN No	REV No
A1 1:500	OTH/P10/P3	V8